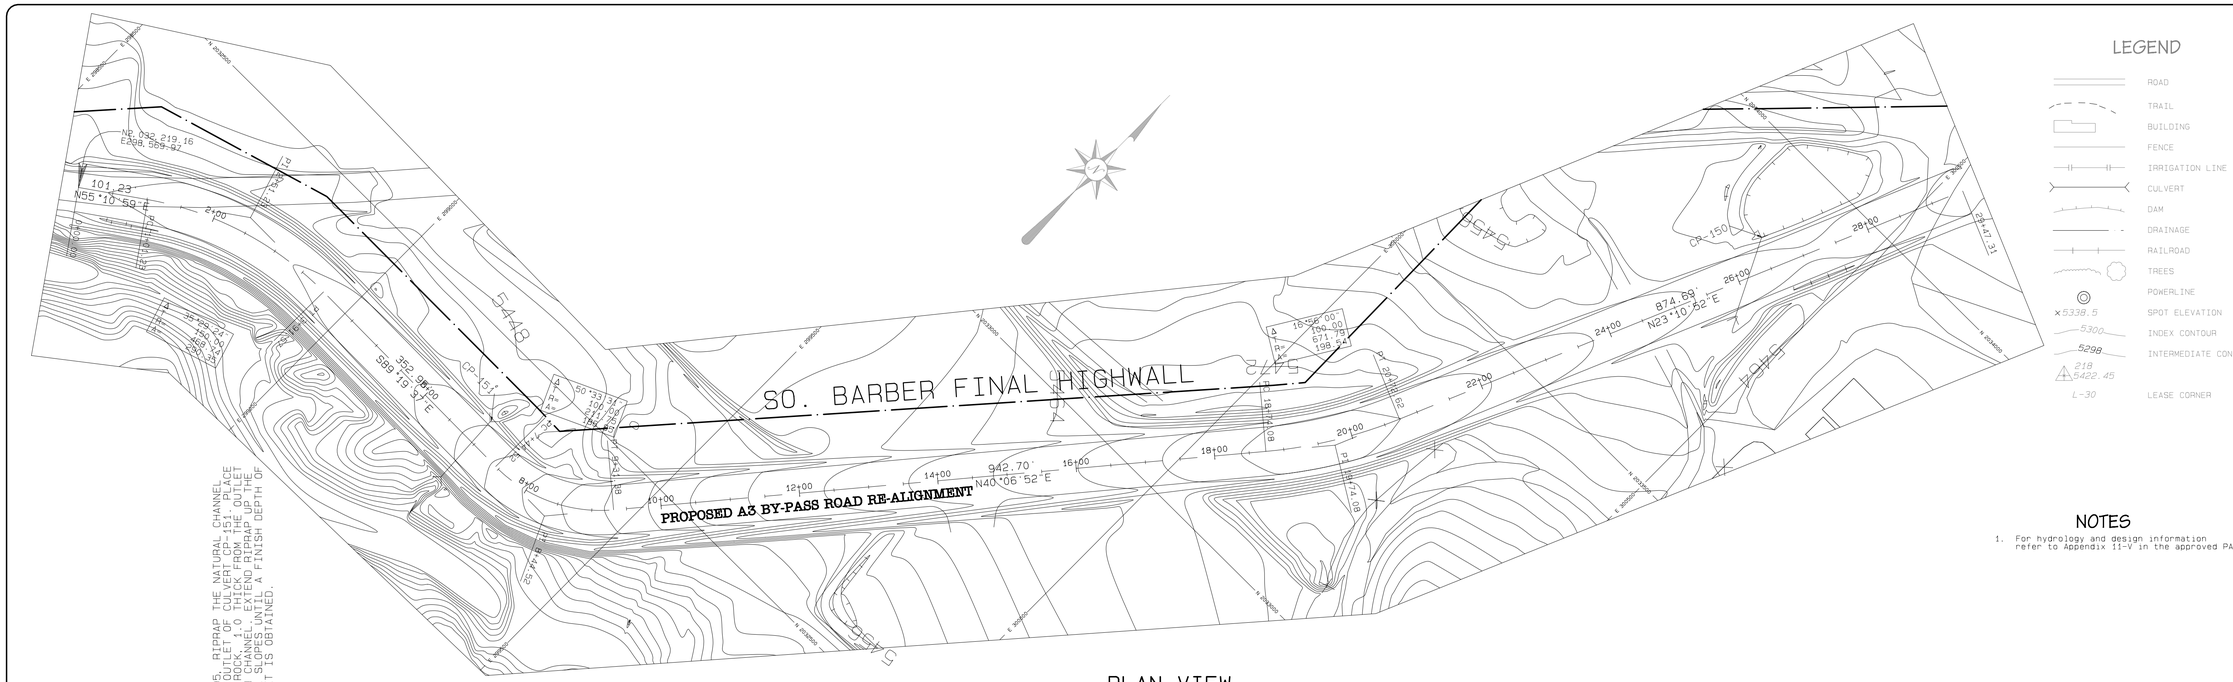

PLAN VIEW
Scale: 1" = 100'

NOTES

1. For hydrology and design information refer to Appendix 11-V in the approved PAP.

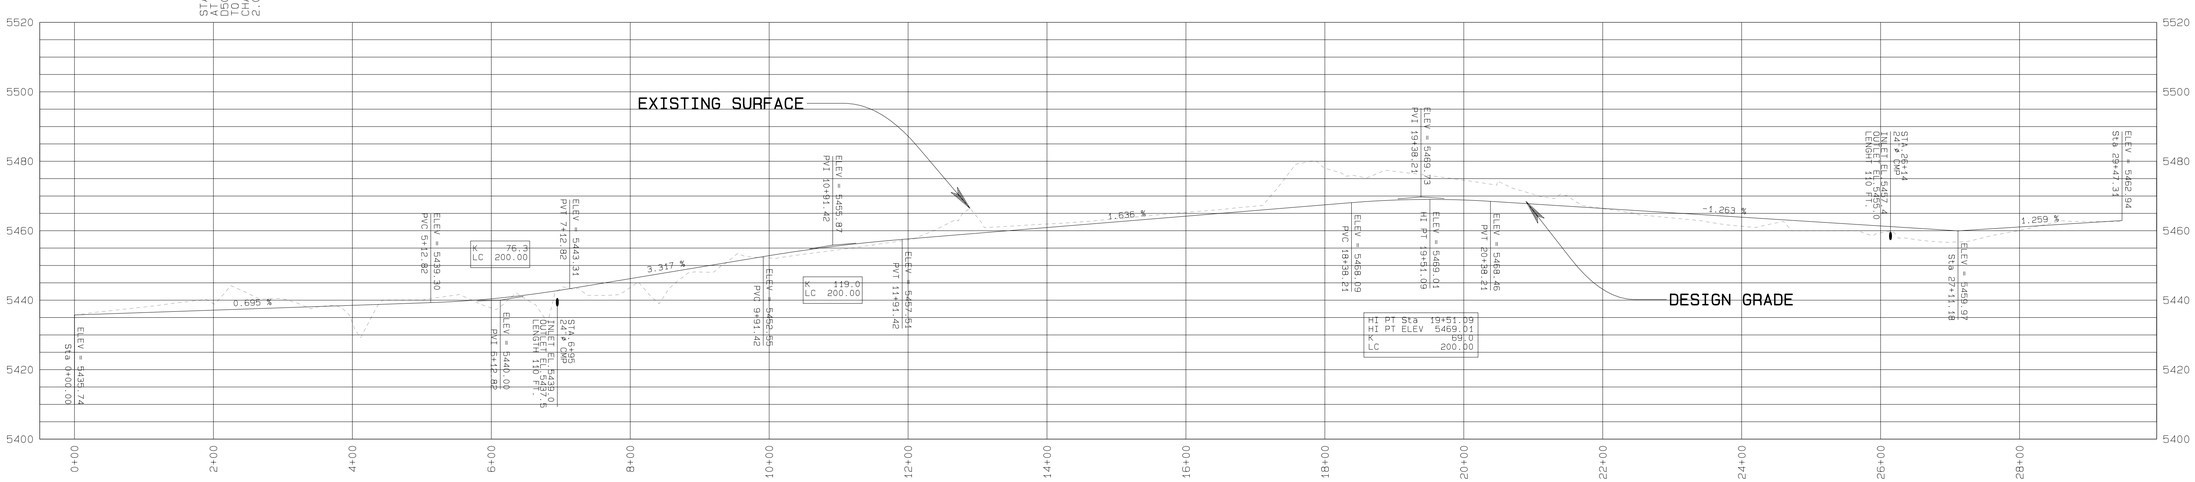

PROFILE VIEW
Hrztl. Scale: 1" = 100'
Vert. Scale: 1" = 20'

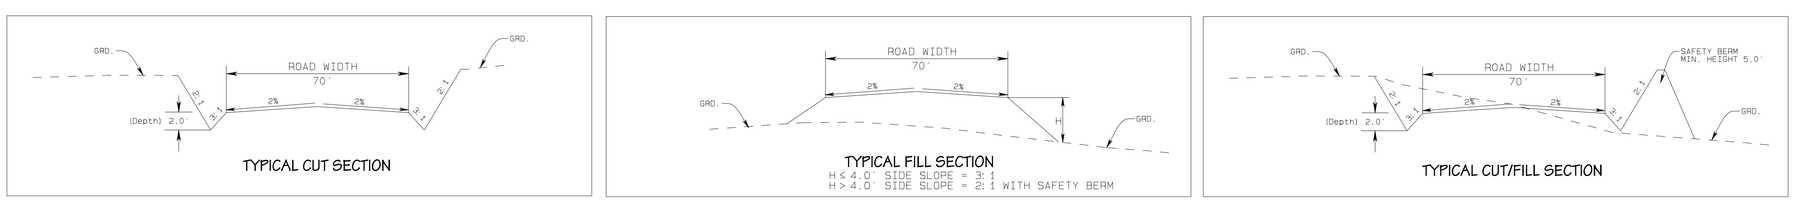

SECTIONS
NTS

CERTIFICATION STATEMENT

I, Leonard Raymond, hereby certify that this drawing was reviewed by me and that the information shown is accurate and complete to the best of my knowledge.

LEONARD RAYMOND
NEW MEXICO
6600
REGISTERED PROFESSIONAL ENGINEER

REVISION	DATE
1 SUBMITTED TO DSM FOR APPROVAL	04/17/2020
2	
3	
4	
5	

PROJECT MANAGER: COREY NELSON
ENGR. of RECORD: LEONARD RAYMOND
REG. NO. 6600
SRVYR of RECORD:
REG. NO.

BHP-NAVAJO COAL CO.
PO BOX 155, FRUITLAND, NEW MEXICO, 87416

ACCOUNT:
DATE: April 12, 2020
DESIGNED BY: RY
DRAWN BY: RY
CHECKED BY: LR
APPROVED BY: LR

PLAN, PROFILE AND SECTION

EXHIBIT 11-91A
AREA III BY-PASS ROAD RE-ALIGNMENT DESIGN

DRAWING
DWG ID2

SHEET
OF 2/2

Project Desc.: Path: G:\Departments\GS\DSM_SGSM\REL_PROG\CH_11_PAP EXHIBIT\11-91A B1-PASS RD\EXHIBIT\A3 BYPASS ROAD RE-ALIGNMENT.dwg Plot time: Fri Aug 19 10:36:34 2020