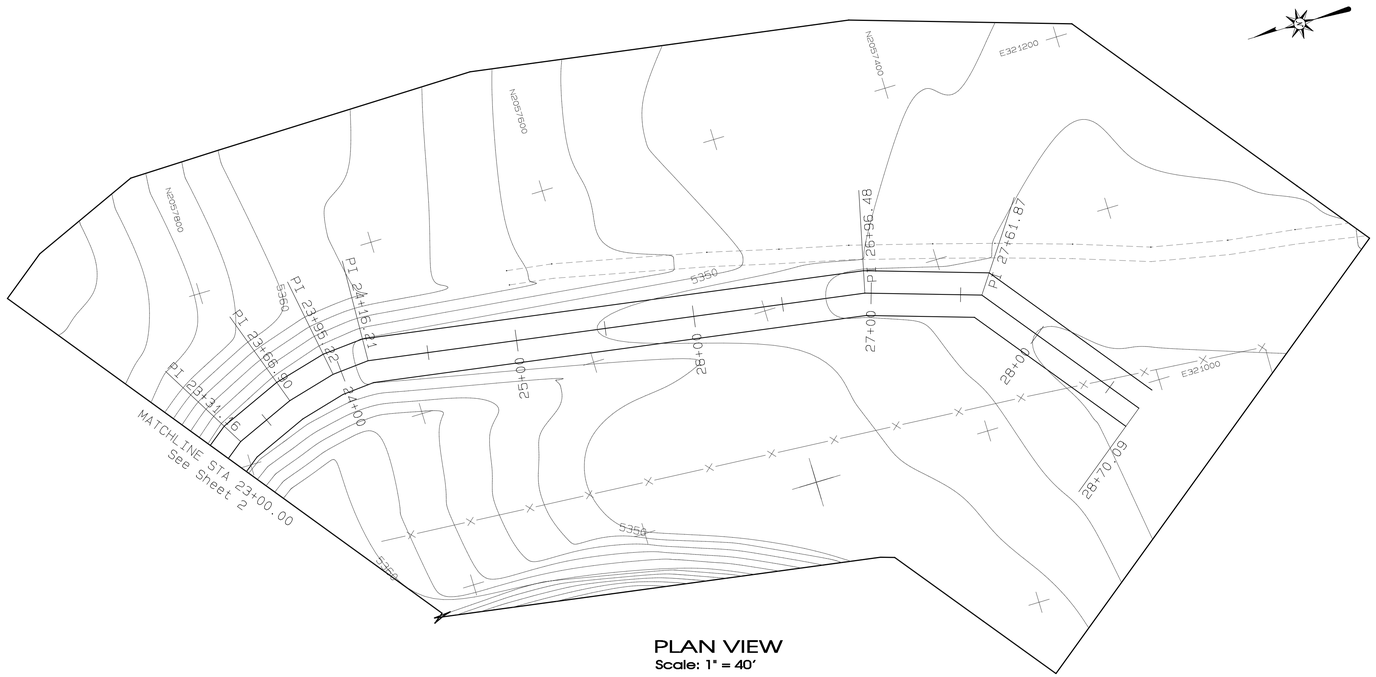

PLAN VIEW
Scale: 1" = 40'

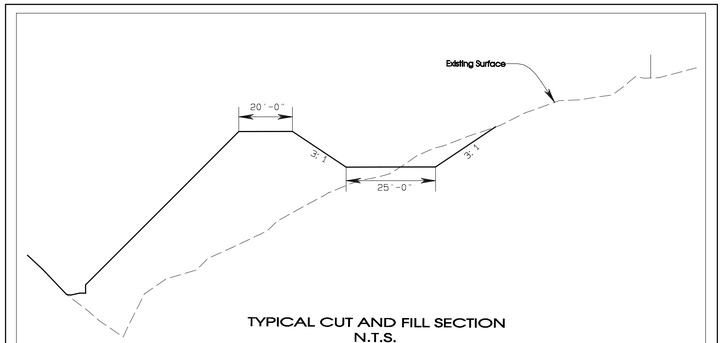

TYPICAL CUT AND FILL SECTION
N.T.S.

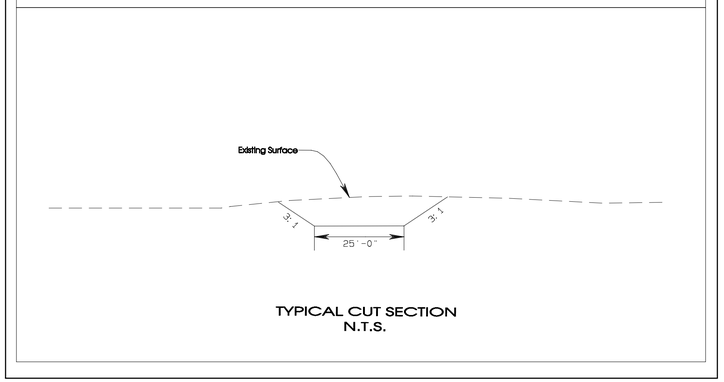

TYPICAL CUT SECTION
N.T.S.

CERTIFICATION STATEMENT

I, Ron C. Van Valkenburg, hereby certify that this drawing was reviewed by me and that the information shown is complete and accurate to the best of my knowledge.

RON C. VAN VALKENBURG
NEW MEXICO
9263
LICENSED PROFESSIONAL ENGINEER

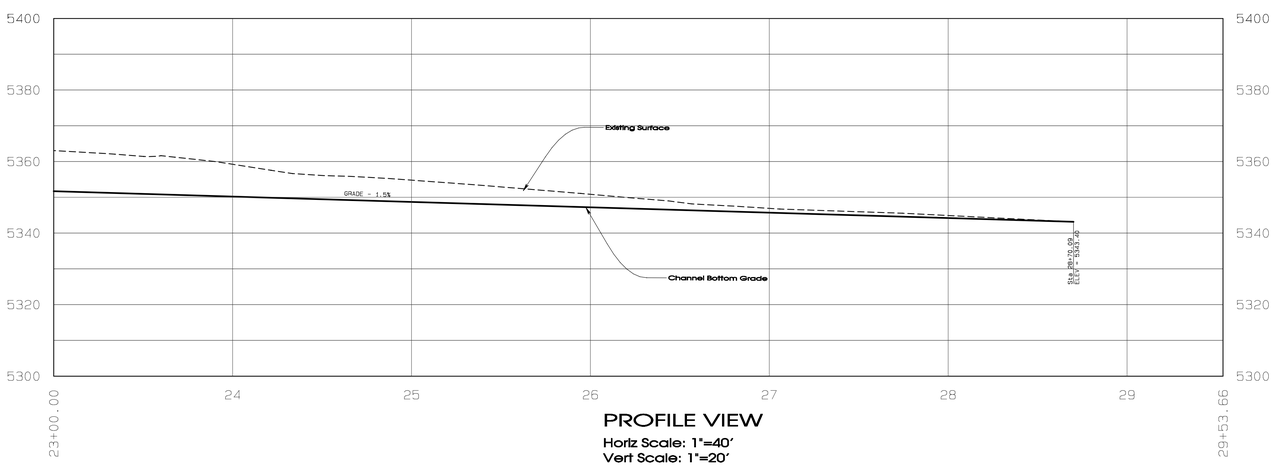

PROFILE VIEW
Horiz Scale: 1"=40'
Vert Scale: 1"=20'

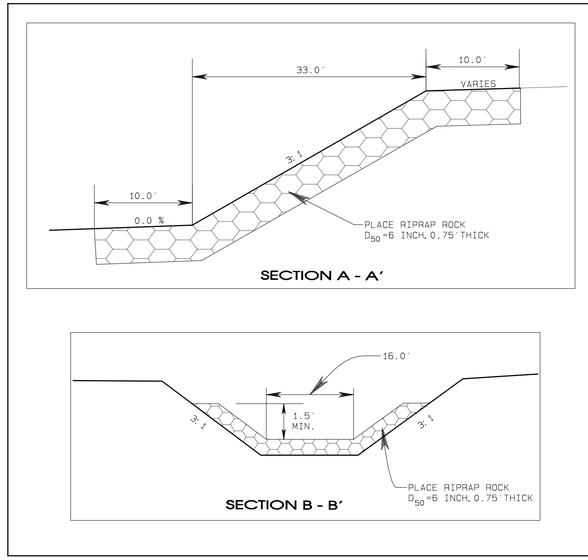

REVISION	DATE
1 Submitted Proposed Design Data to OSM for Review.	Oct. 22, 2008

PROJECT MANAGER: FERGUSON, DORMAN
ENGR. of RECORD: RON VAN VALKENBURG
REG. NO. 9263
SRVYR of RECORD:
REG. NO.

bhpbilliton
NAVAJO COAL COMPANY
NAVAJO MINE
PO BOX 1717, FRUITLAND, NEW MEXICO, 87416 PHONE 505-598-3309/FAX 505-598-3361

PROJECT: DOBY CHANNEL DESIGN
DATE: OCT. 22, 2008
DESIGNED BY: PJFOSTER
DRAWN BY: PJFOSTER
CHECKED BY: RON VAN VALKENBURG
APPROVED BY: RON VAN VALKENBURG

PLAN / PROFILE AND TYPICAL SECTION

EXHIBIT 11-85A
SHEET-4
DOBY CHANNEL DESIGN

DRAWING
P/P-3

SHEET 4
OF 4

\\ENCNMCFMN-SRV02\Data\Departments\Eng_EQ\Engineering New Structure\ENGTECH\OTHER S\Ramsey\CHINDE_DOBY-BID DATA-10-08\Doby Proposed Channel_Design.pro
PJFOSTER Wed Oct 29 10:28:46 2008