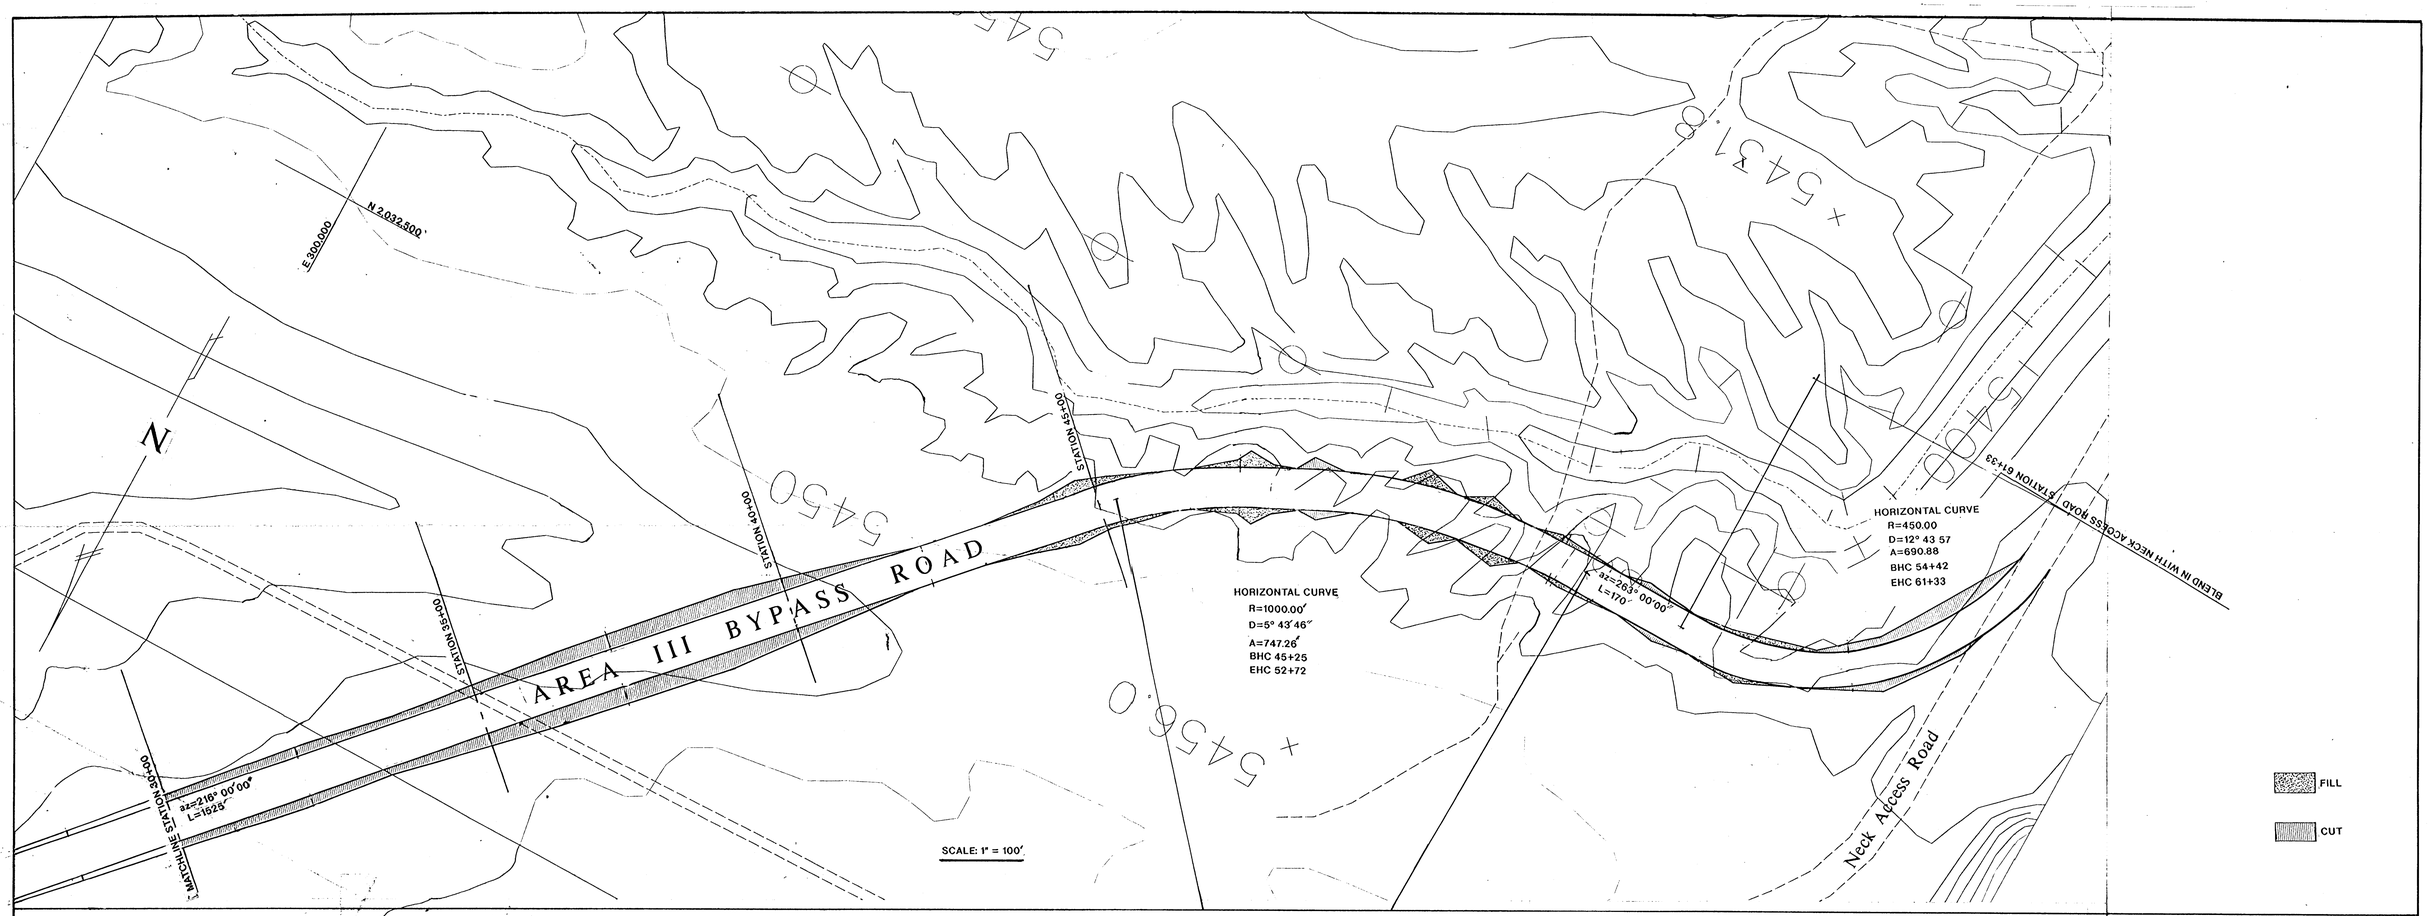

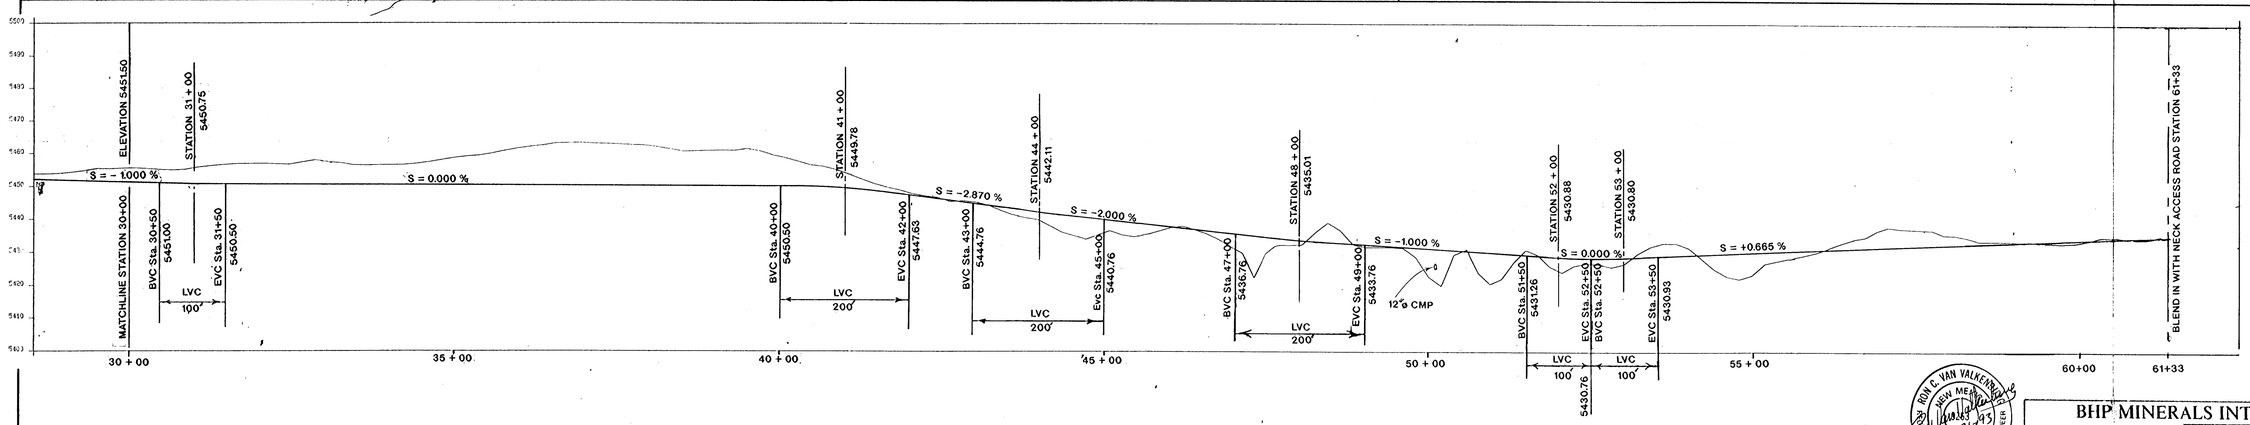

SCALE:
Horiz. 1" = 100'
Vert. 1" = 20'

RON C. VAN VALKENBURGH
NEW MEXICO
4-22-93
REGISTERED PROFESSIONAL ENGINEER

Ron Van Valkenburgh 4-30-91
PE Approval

EXHIBIT 11-92

BHP MINERALS INTERNATIONAL
NAVAJO MINE
FRUITLAND, NEW MEXICO

Plan & Profile of Area III Bypass Road
(Station 28 + 50 - Station 59 + 25

REV. NO.	DATE	REVISIONS	APPROVALS DRAFT BY:	ENGR.	CHIEF ENGR.	PROJECT MGR.
0	4/30/91		J.G.	GED	GRP	
1	10/11/92	MIDTERM PERMIT REVIEW AND CHANGE EXHIBIT 34-9C TO 34-6C	PJF	GED	GRP	RCV
2	3/16/93	CHANGE EXHIBIT 34-6C TO 11-92 ,CHANGE CO. NAME (ATLANTIC)	JB			RCV

DRAWN BY J.OSBORN	SCALE AS NOTED		
APPROVED BY	DATE 4/22/91		
DRAWING NO.		LOCATION NO.	