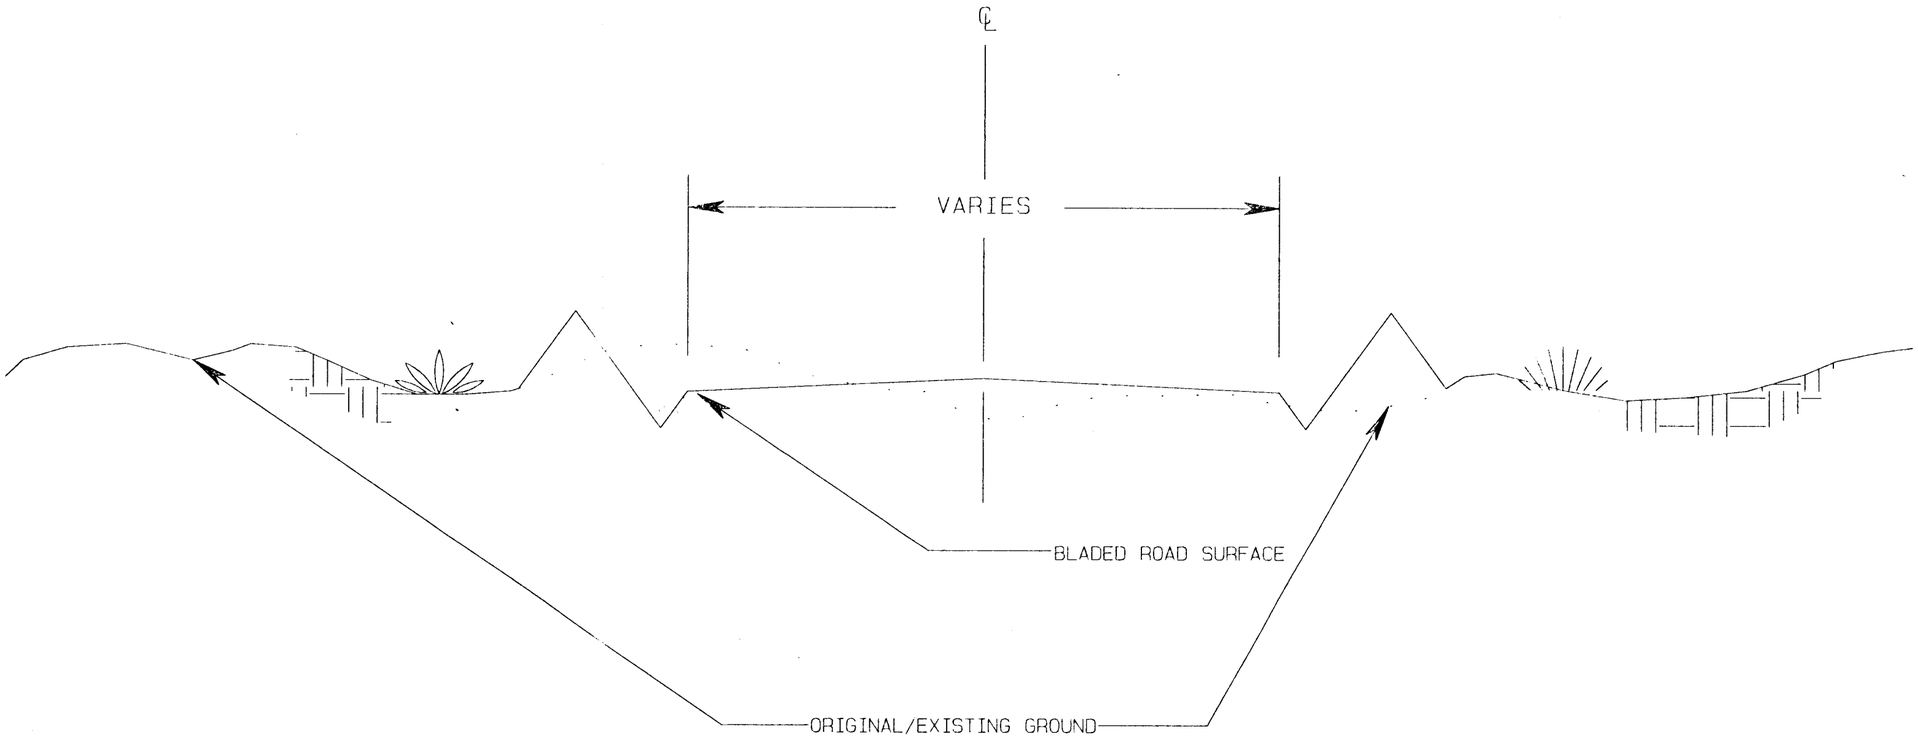

MAINTAINED MINE SERVICE ROAD - TYPICAL SECTION

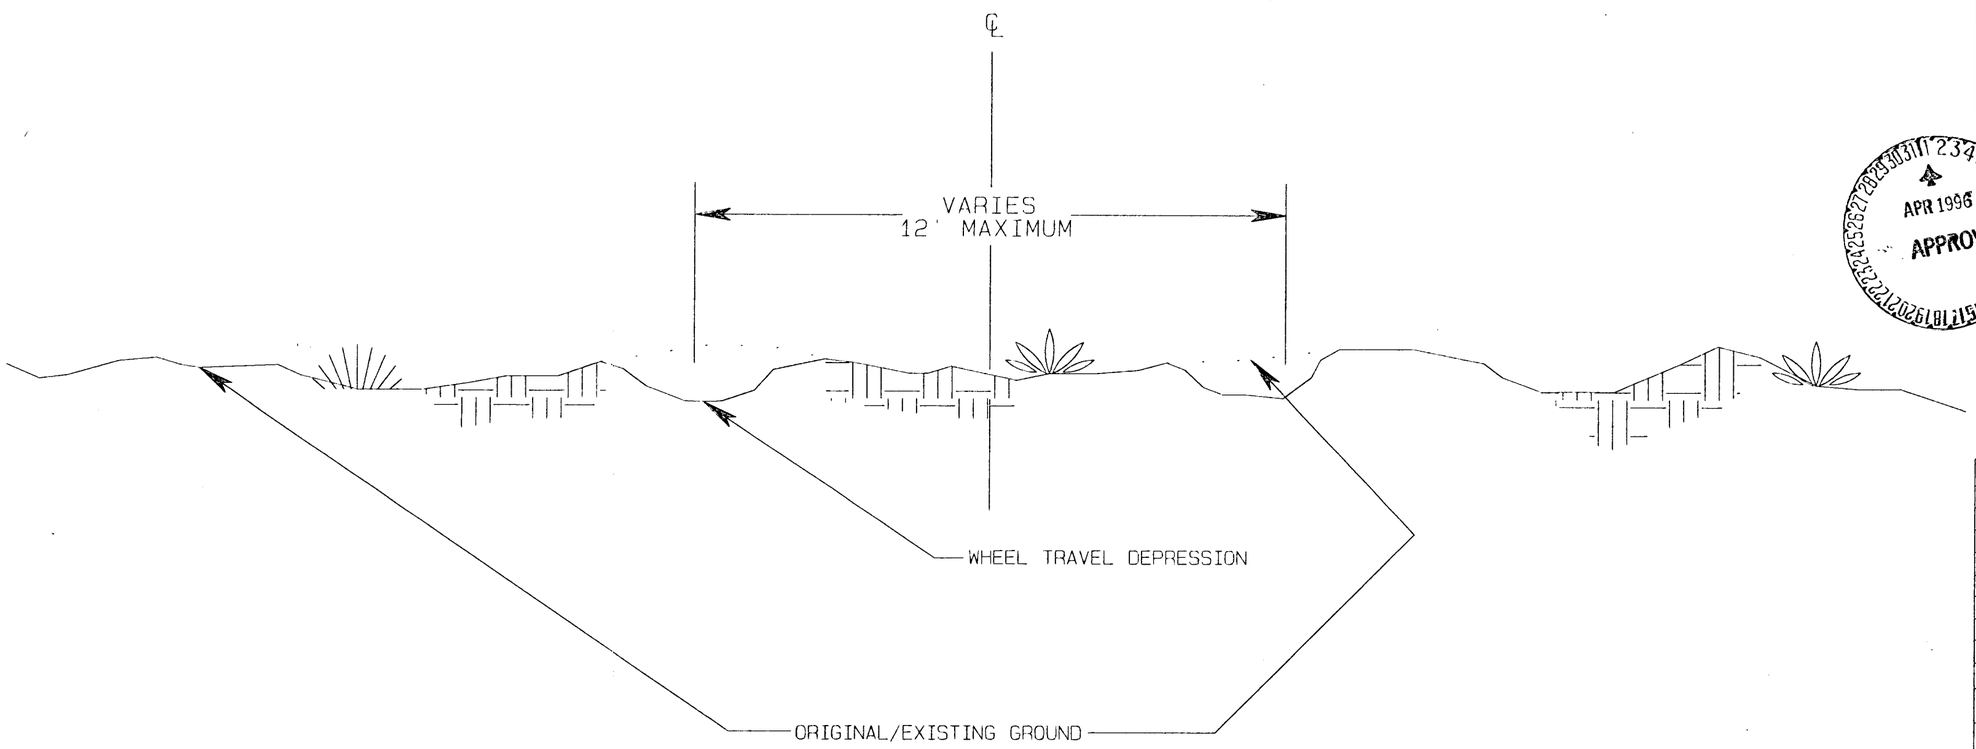

"TWO-TRACK" ROAD - TYPICAL SECTION

LEGEND

EXISTING GROUND

℄ CENTERLINE OF ROAD

ROAD SURFACE

ORIGINAL GROUND

APR 1996 APPROVED

LEONARD RAYMONE NEW MEXICO 6600 REGISTERED PROFESSIONAL ENGINEER 9-14-95

REV NO.	DATE	DRAFT. BY	REVISION DESCRIPTION	ENG.	E G	P E	P S	CHIEF ENG
A	9-13-95	DJR	SUBMITTED TO OSM FOR APPROVAL.					

APPROVALS

EXHIBIT 11-84b

BHP MINERALS INTERNATIONAL INC.

NAVAJO MINE

P O. BOX 155 FRUITLAND, NEW MEXICO 87416

ANCILLARY ROADS TYPICAL CROSS-SECTIONS

PREPARED BY DJR	DRAWN BY DJR	SCALE NO SCALE
APPROVED BY	DATE	DWG. LOC.
DWG. NO.	REF. DWG.	