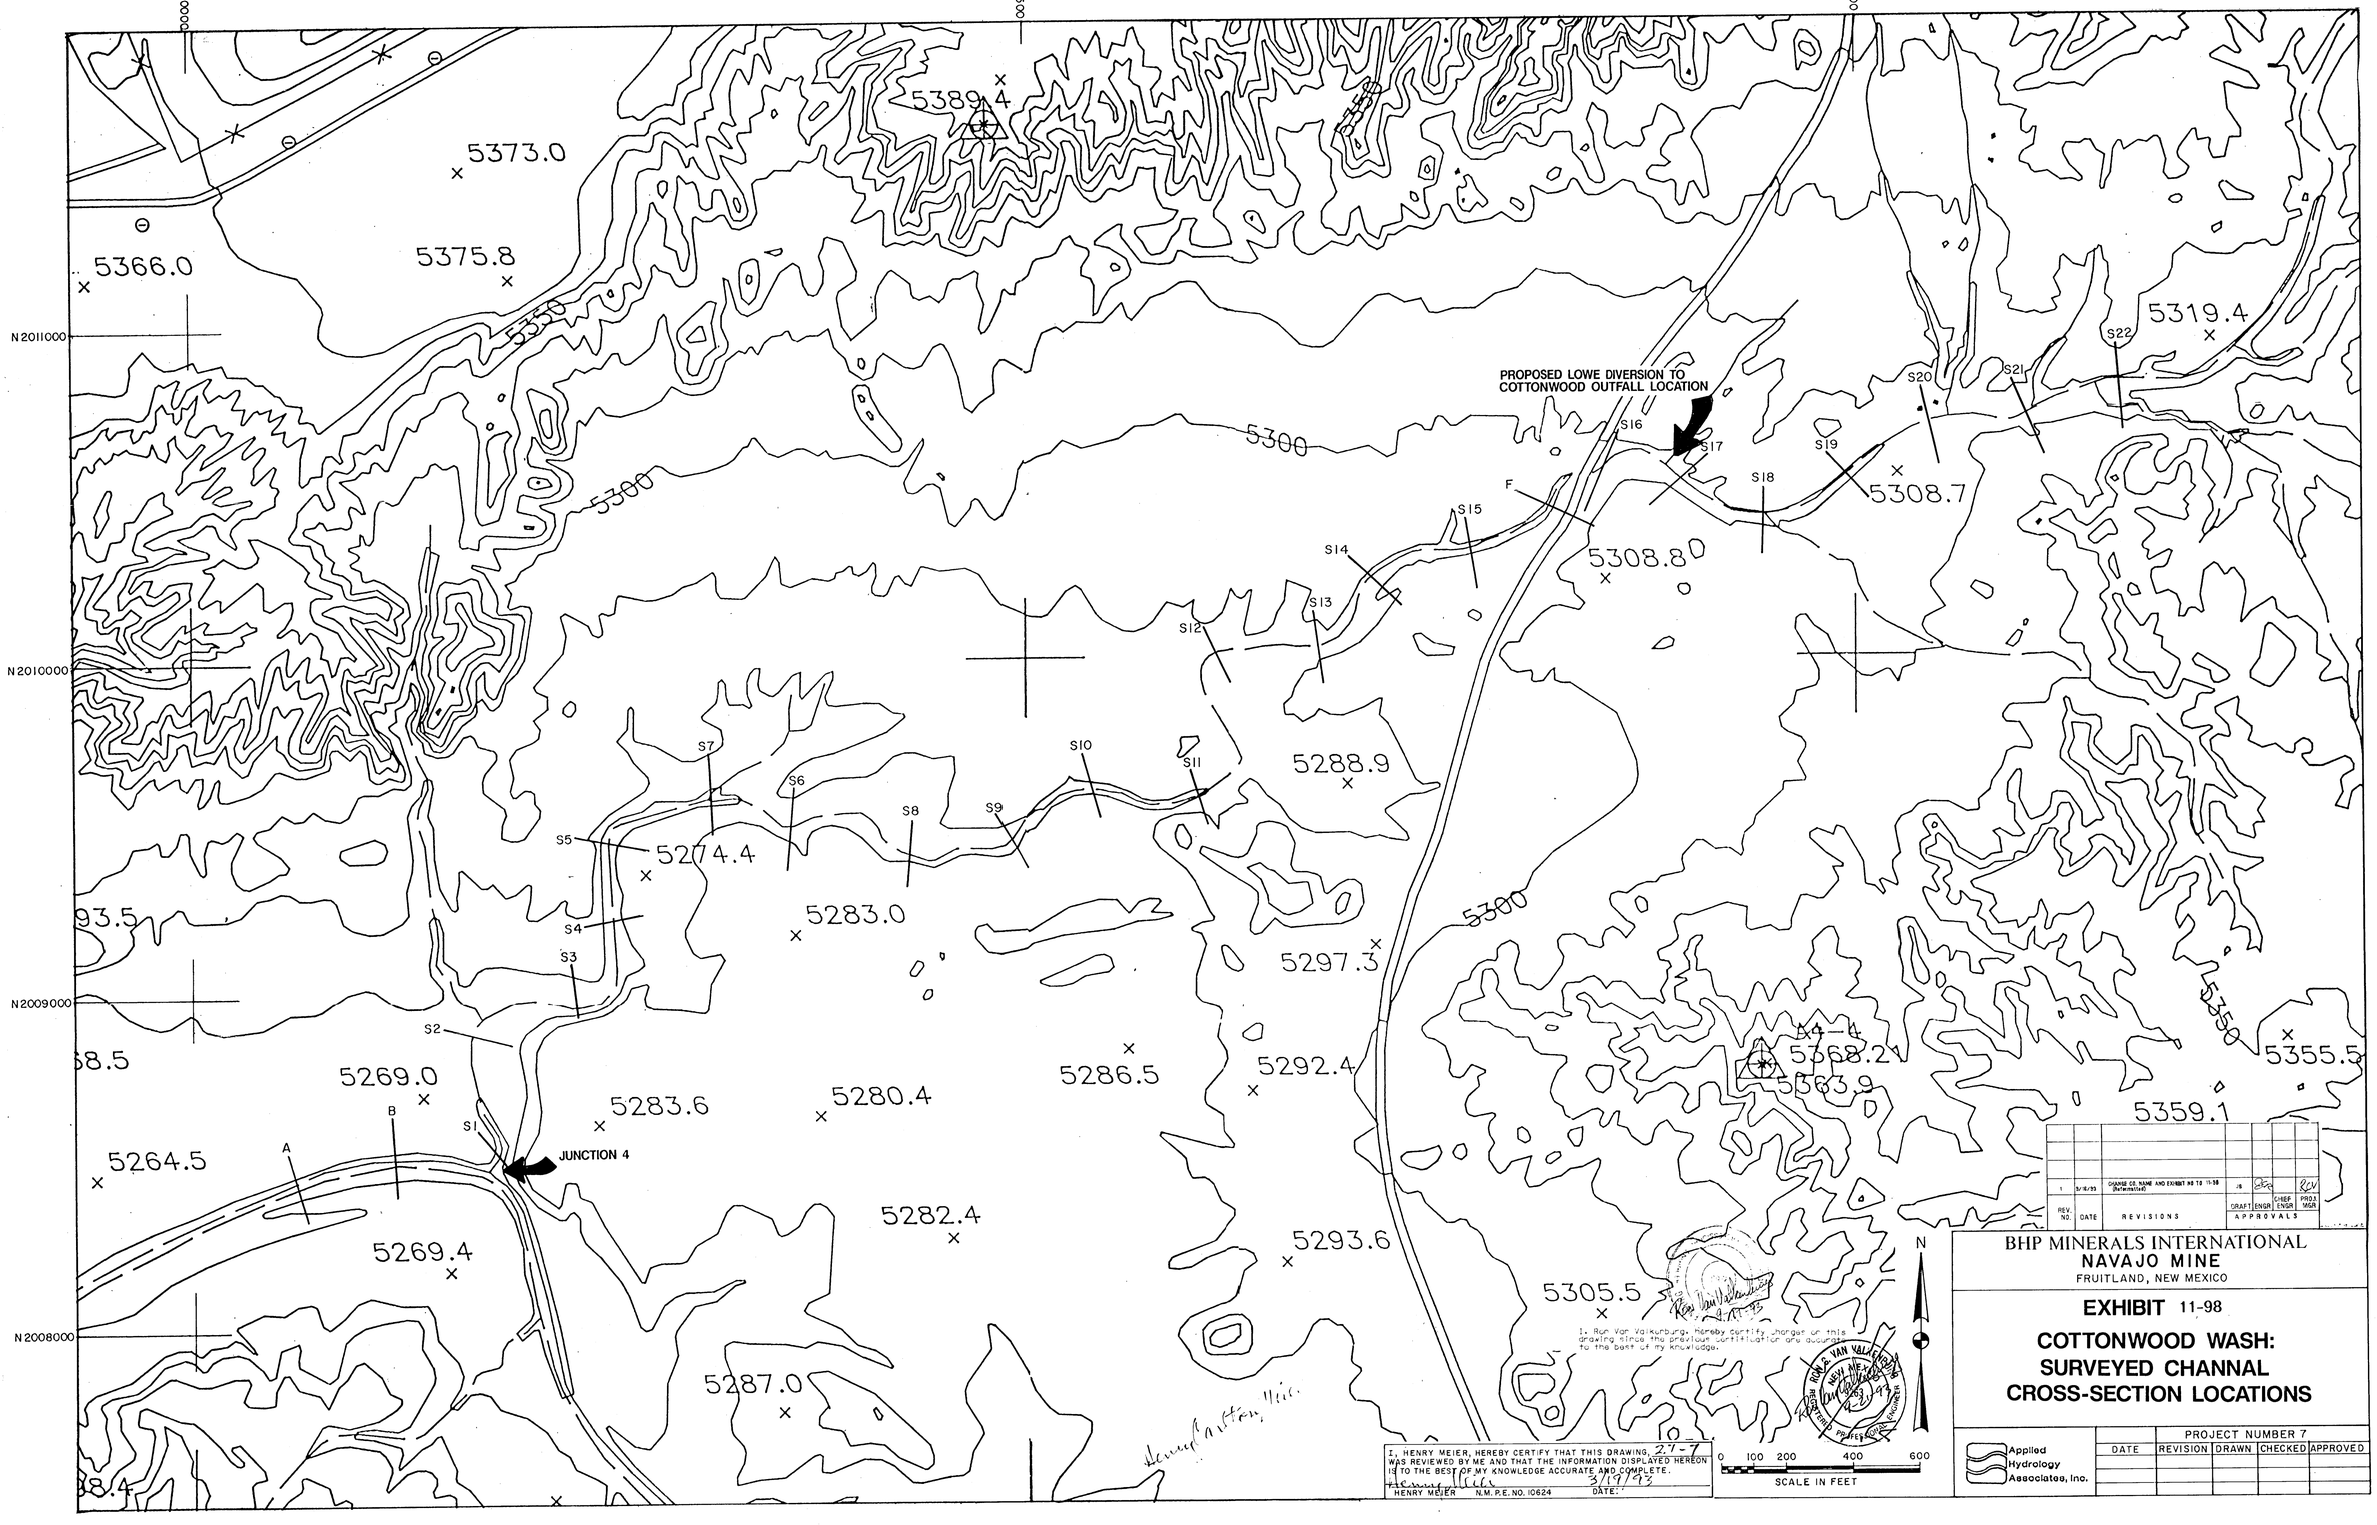

REV. NO.	DATE	REVISIONS	DRAFT	ENGR	CHIEF ENGR	PROJ MGR
1	3/16/93	CHANGE CO. NAME AND EXHIBIT NO TO 11-98 (Referenced)	JB			RCV

APPROVALS

I, Ron Van Valkenburg, hereby certify, changes or this drawing since the previous certification for any accuracy to the best of my knowledge.

I, HENRY MEIER, HEREBY CERTIFY THAT THIS DRAWING, 27-7 WAS REVIEWED BY ME AND THAT THE INFORMATION DISPLAYED HEREON IS TO THE BEST OF MY KNOWLEDGE ACCURATE AND COMPLETE.

HENRY MEIER N.M. P.E. NO. 10624 DATE: 3/17/93

0 100 200 400 600
SCALE IN FEET

BHP MINERALS INTERNATIONAL
NAVAJO MINE
FRUITLAND, NEW MEXICO

EXHIBIT 11-98

COTTONWOOD WASH: SURVEYED CHANNAL CROSS-SECTION LOCATIONS

Applied Hydrology Associates, Inc.

PROJECT NUMBER 7				
DATE	REVISION	DRAWN	CHECKED	APPROVED

v.17