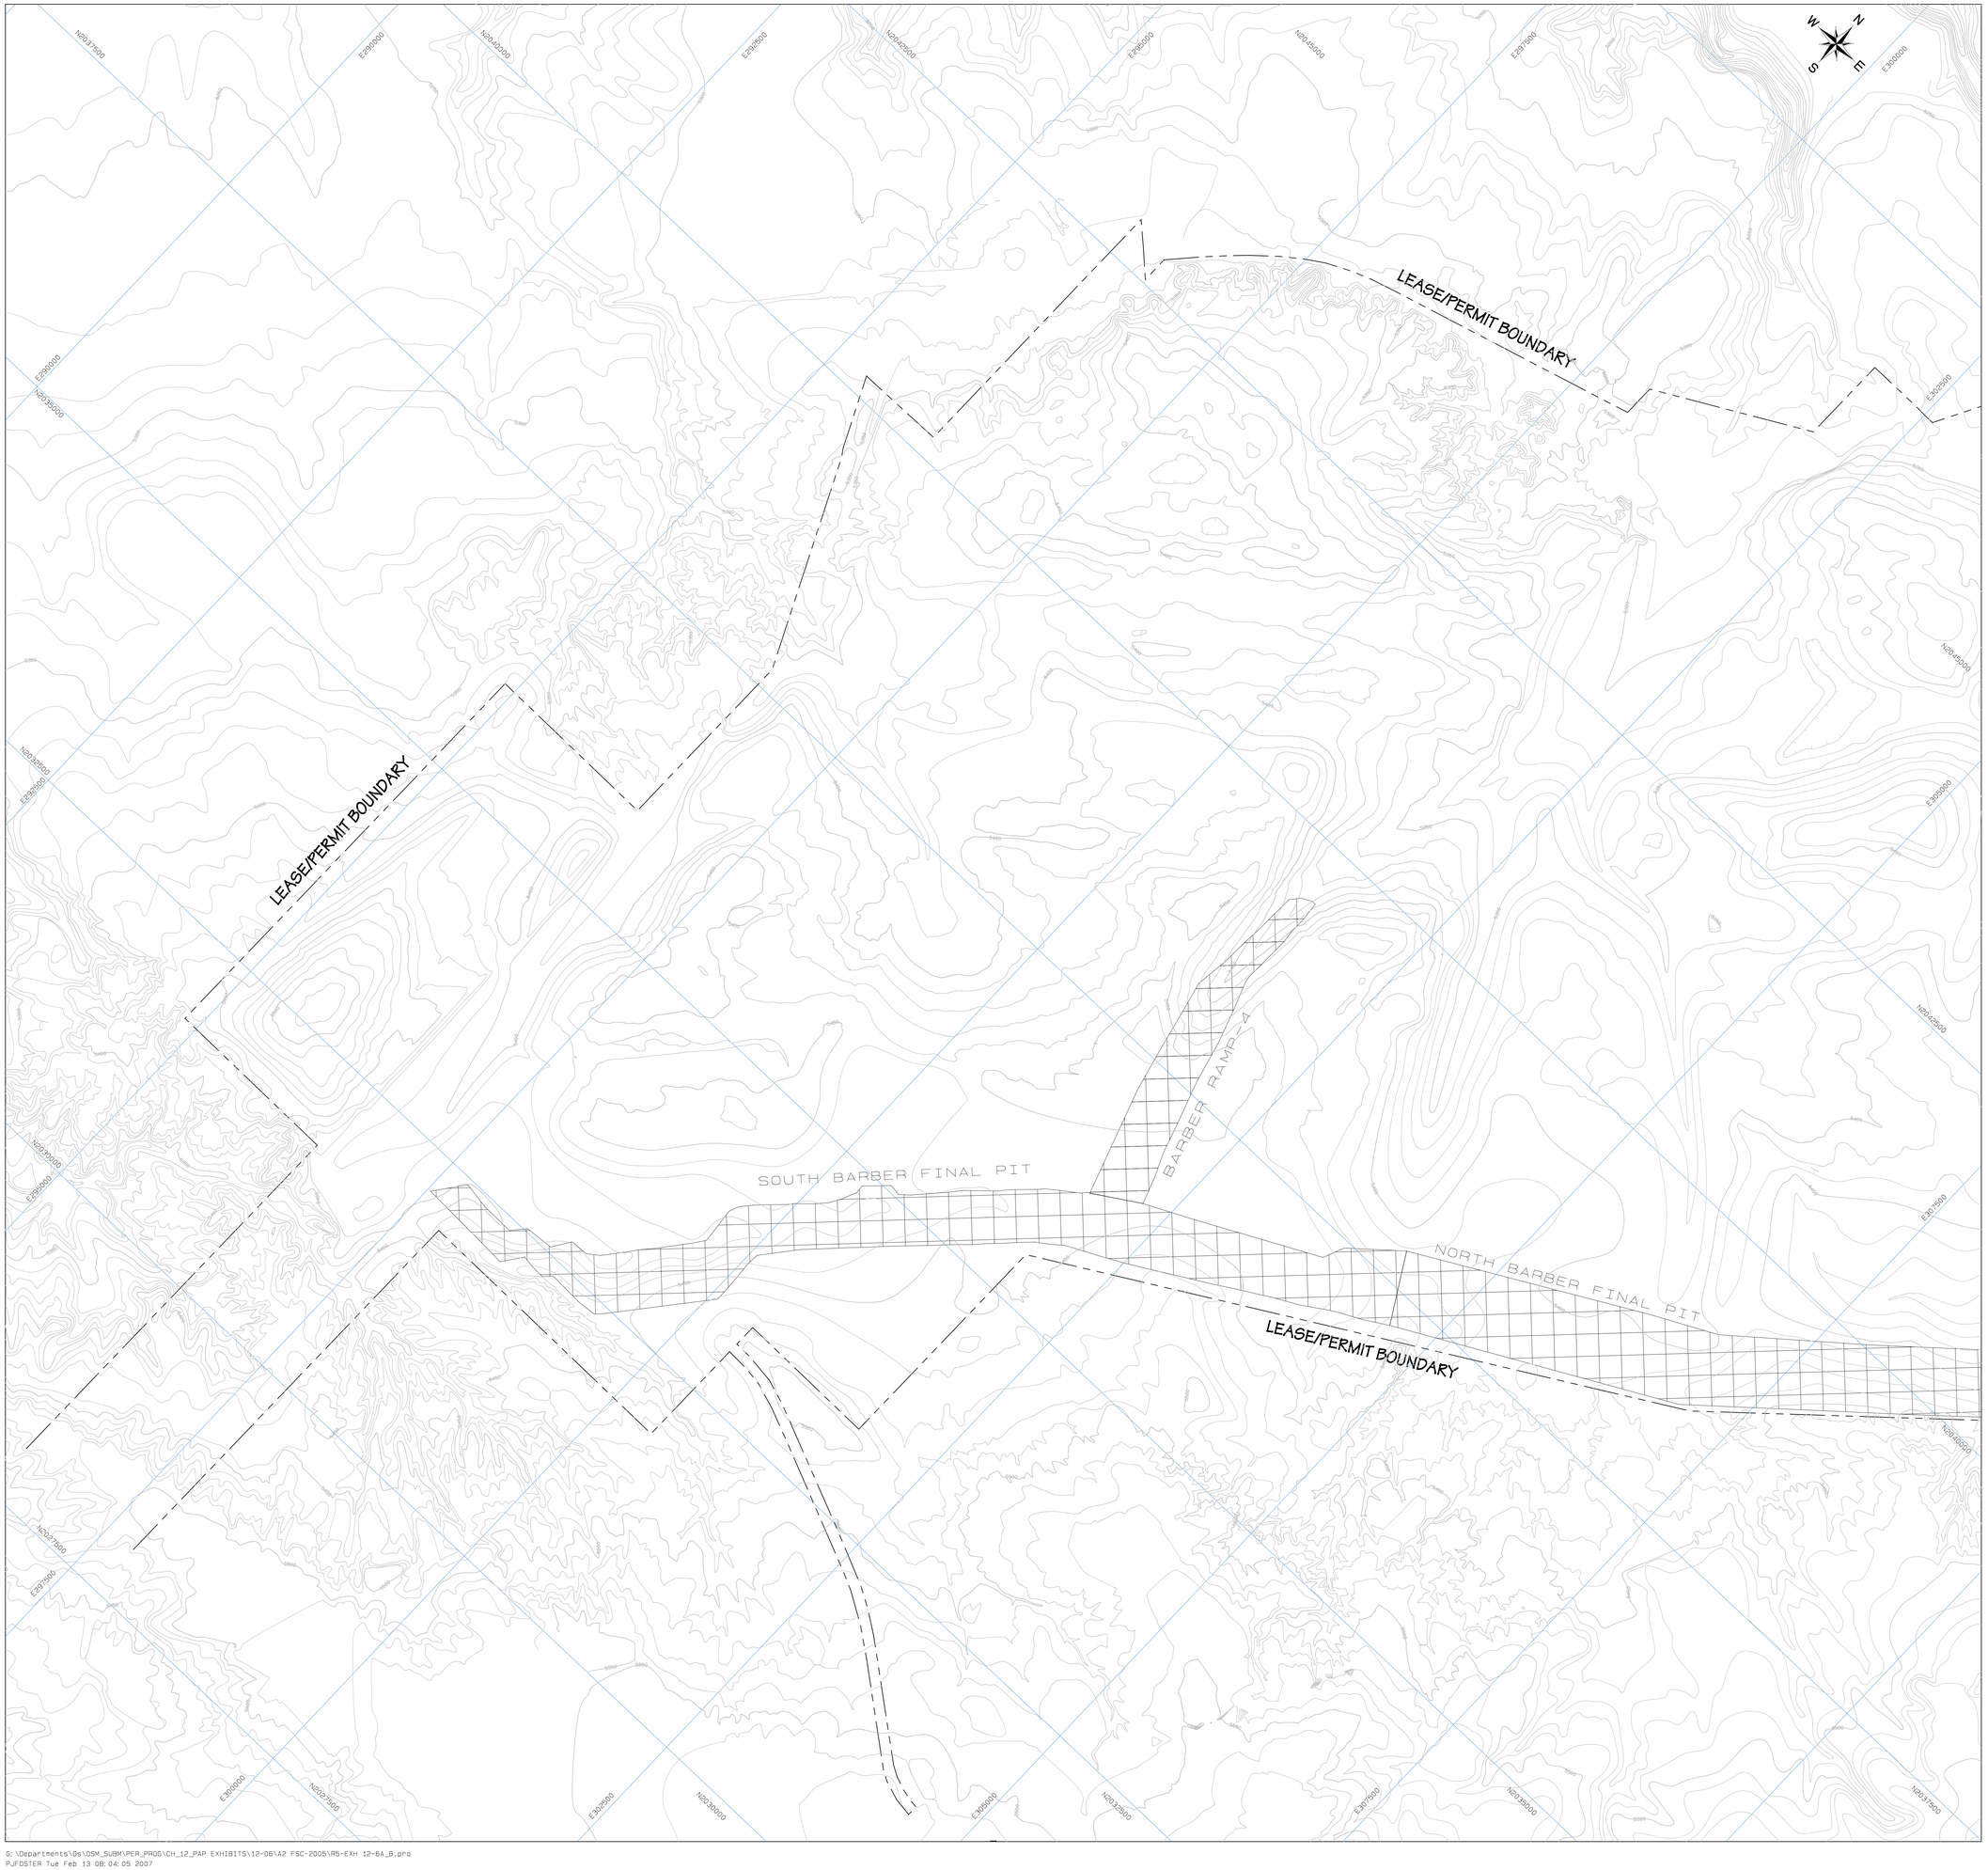

LEGEND

- PAVED ROAD
- DIRT ROAD
- HAUL ROAD
- TRAIL
- BUILDING
- FENCE
- IRRIGATION LINE
- CULVERT
- DAM
- DRAINAGE
- RAILROAD
- TREES
- POWERLINE
- ×5338.5 SPOT ELEVATION
- 5300 INDEX CONTOUR
- 5298 INTERMEDIATE CONTOUR
- 218 5422.45
- L-30 LEASE CORNER
- PERMIT BOUNDARY
- ASH DISPOSAL AREAS

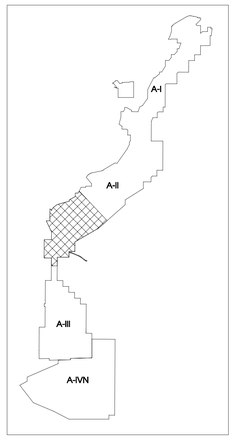

CERTIFICATION STATEMENT

I, Leonard Raymond, hereby certify that this drawing was reviewed by me and that the information shown is accurate and complete to the best of my knowledge.

LEONARD RAYMOND NEW MEXICO 6600 REGISTERED PROFESSIONAL ENGINEER

REV. No.	DATE	DRAFT. BY	REVISION DESCRIPTION	ENG.	E.G.	P.E.	P.S.	CHIEF ENG.
G	6-08-05	PJF	A2 FSC Revision and submitted to OSM for Review.	LR	MC	LR		
F	10-13-04	PJF	A2 FSC Revision and submitted to OSM for Review.	LR	MC	LR		
E	8-29-03	PJF	ACC Revision, and submitted to OSM for Review.	LR	MC	LR		
D	3-31-03	PJF	ACC Revision, and submitted to OSM for Review.	DLR	MC	LR		
C	10/21/99	PJF	ADDED FUTURE RAP DISCREAT AREA BOUNDARY and Submitted to OSM for Approval	CN	MC	LR		
B	05/19/99	PJF	ADDED BLOCK-C ACC AND SUBMITTED TO OSM FOR REVIEW AND APPROVAL.	BH	MC	LR		SRF
A	07/23/98	FTJ	SUBMITTED TO OSM FOR APPROVAL	FTJ				

APPROVALS

EXHIBIT 12 - 6B

BHP NAVAJO COAL COMPANY

NAVAJO MINE — SAFETY PEOPLE PRODUCTIVITY INFO

P.O. BOX 1717 FRUITLAND, NEW MEXICO 87416

AREA II
FINAL SURFACE CONFIGURATION

PREPARED BY FTJ	DRAWN BY FTJ	SCALE 1" = 500'
APPROVED BY LR	DATE 07/23/98	REF DWG **EXH. 12-6A**

G:\Departments\Gs\OSM_SUBM\PER_PROG\CH_12_PAP EXHIBITS\12-06\A2 FSC-2005\R5-EXH 12-6A_B.pro
PJFOSTER Tue Feb 13 08:04:05 2007

G:\Departments\Gs\OSM_SUBM\PER_PROG\CH_12_PAP EXHIBITS\12-06\A2 FSC-2005\R5-EXH 12-6A