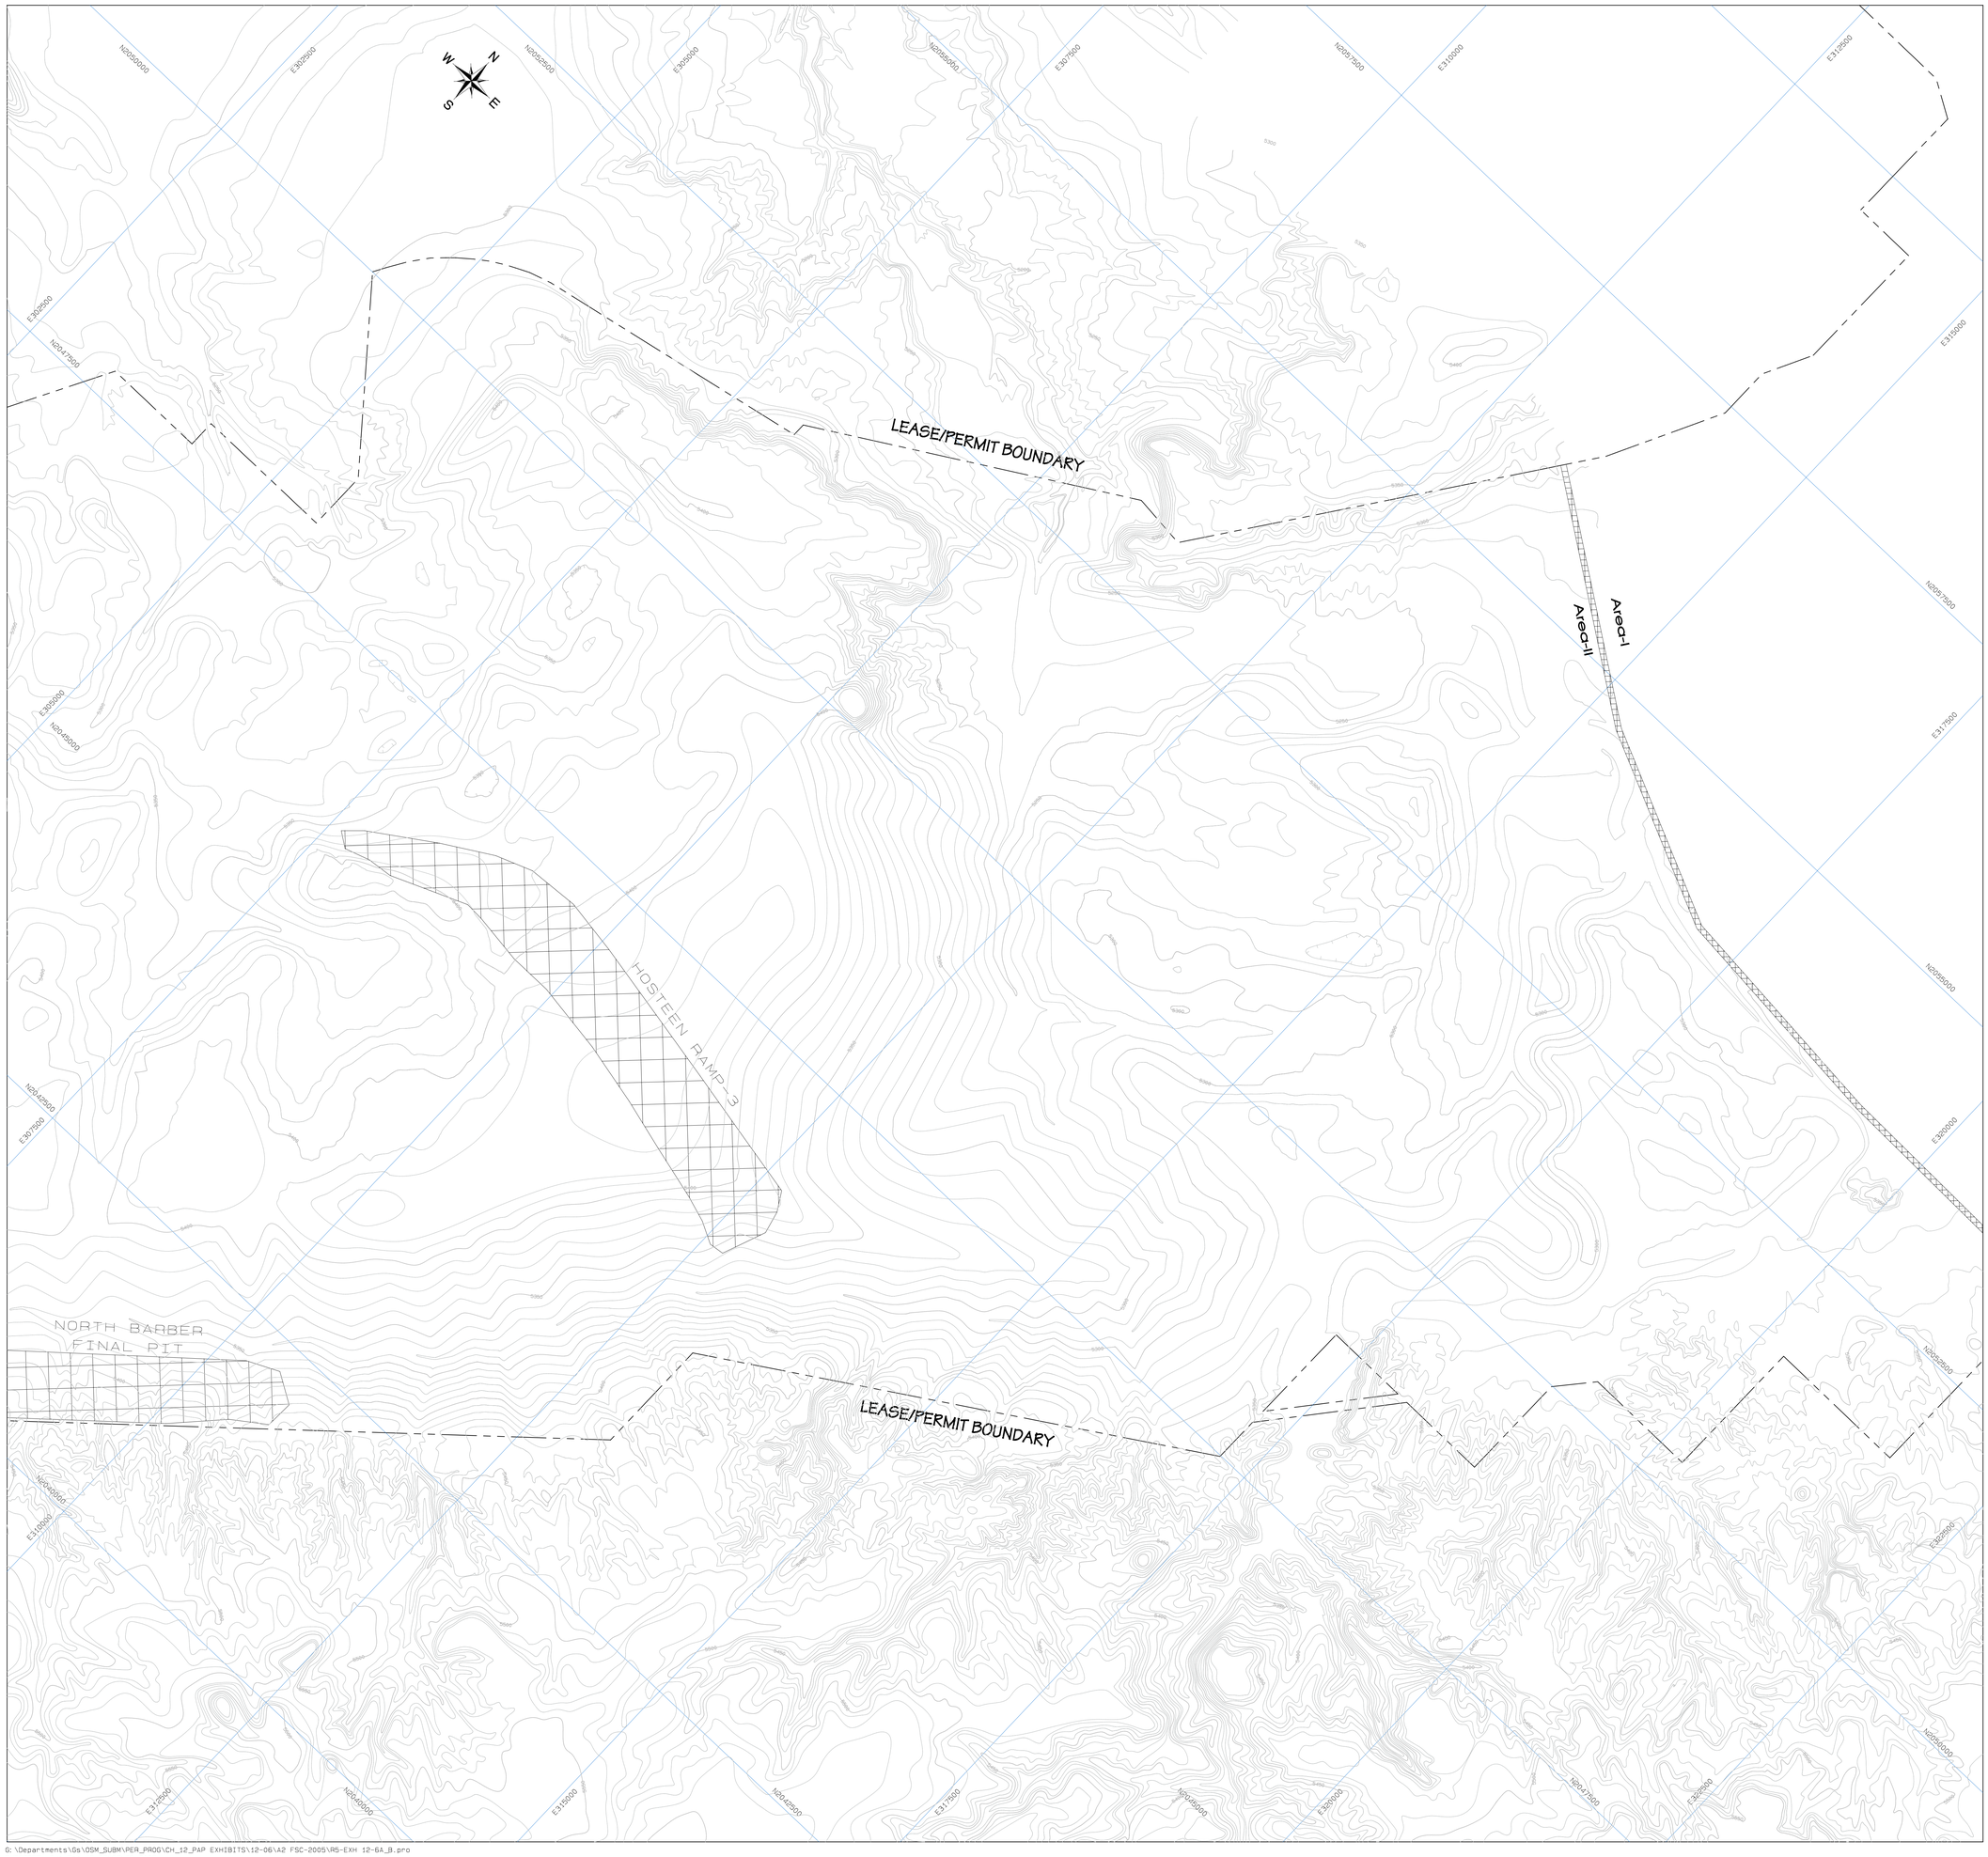

LEGEND

- PAVED ROAD
- DIRT ROAD
- HAUL ROAD
- TRAIL
- BUILDING
- FENCE
- IRRIGATION LINE
- CULVERT
- DAM
- DRAINAGE
- RAILROAD
- TREES
- POWERLINE
- ×5338.5 SPOT ELEVATION
- 5300 INDEX CONTOUR
- 5298 INTERMEDIATE CONTOUR
- 218 5422.45 L-30 LEASE CORNER
- PERMIT BOUNDARY
- ASH DISPOSAL AREAS

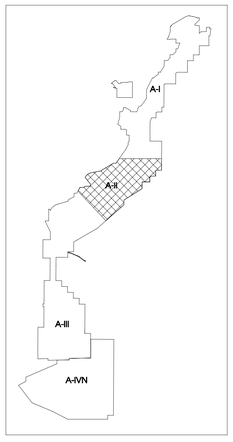

CERTIFICATION STATEMENT

I, Leonard Raymond, hereby certify that this drawing was reviewed by me and that the information shown is accurate and complete to the best of my knowledge.

LEONARD RAYMOND NEW MEXICO 6600 REGISTERED PROFESSIONAL ENGINEER

REV. No.	DATE	DRAFT. BY	REVISION DESCRIPTION	ENG.	E.G.	P.E.	P.S.	CHIEF ENG.
H	6-08-05	PJF	A2 FSC Revision and submitted to OSM for Review	LR	MC	LR		
G	10-13-04	PJF	A2 FSC Revision and submitted to OSM for Review	LR	MC	LR		
F	8-29-03	PJF	AOC Revision, and submitted to OSM for Review.	LR	MC	LR		
E	3-31-03	PJF	AOC REVISION AND SUBMITTED TO OSM FOR REVIEW.	DJR	MC	LR		
D	6-13-01	PJF	ADDED RE-ALIGNMENT OF THE CHINDE DIVERSION AND SUBMITTED TO OSM FOR REVIEW AND APPROVAL.	LR	MC	LR		
C	10/21/99	PJF	ADDED Future ASH Disposal Area Boundary and Submitted to OSM for Approval	CN	MC	LR		
B	05/19/99	PJF	ADDED OUTSIDE PERMANENT DIVERSION AND SUBMITTED TO OSM FOR REVIEW AND APPROVAL.	PJF	MC	LR		SRF
A	07/23/98	FTJ	SUBMITTED TO OSM FOR APPROVAL	FTJ				

APPROVALS

EXHIBIT 12 - 6A

BHP NAVAJO COAL COMPANY

NAVAJO MINE — SAFETY PAYS

P.O. BOX 155 FRUITLAND, NEW MEXICO 87416

AREA II
FINAL SURFACE CONFIGURATION

PREPARED BY FTJ	DRAWN BY FTJ	SCALE 1" = 500'
APPROVED BY LR	DATE 07/23/98	REF DWG **EXH. 12-6B**

G:\Departments\Gs\OSM_SUBM\PER_PROG\CH_12_PAP EXHIBITS\12-06\A2 FSC-2005\R5-EXH 12-

G:\Departments\Gs\OSM_SUBM\PER_PROG\CH_12_PAP EXHIBITS\12-06\A2 FSC-2005\R5-EXH 12-6A_B.pro
PJFOSTER Tue Feb 13 08:07:20 2007