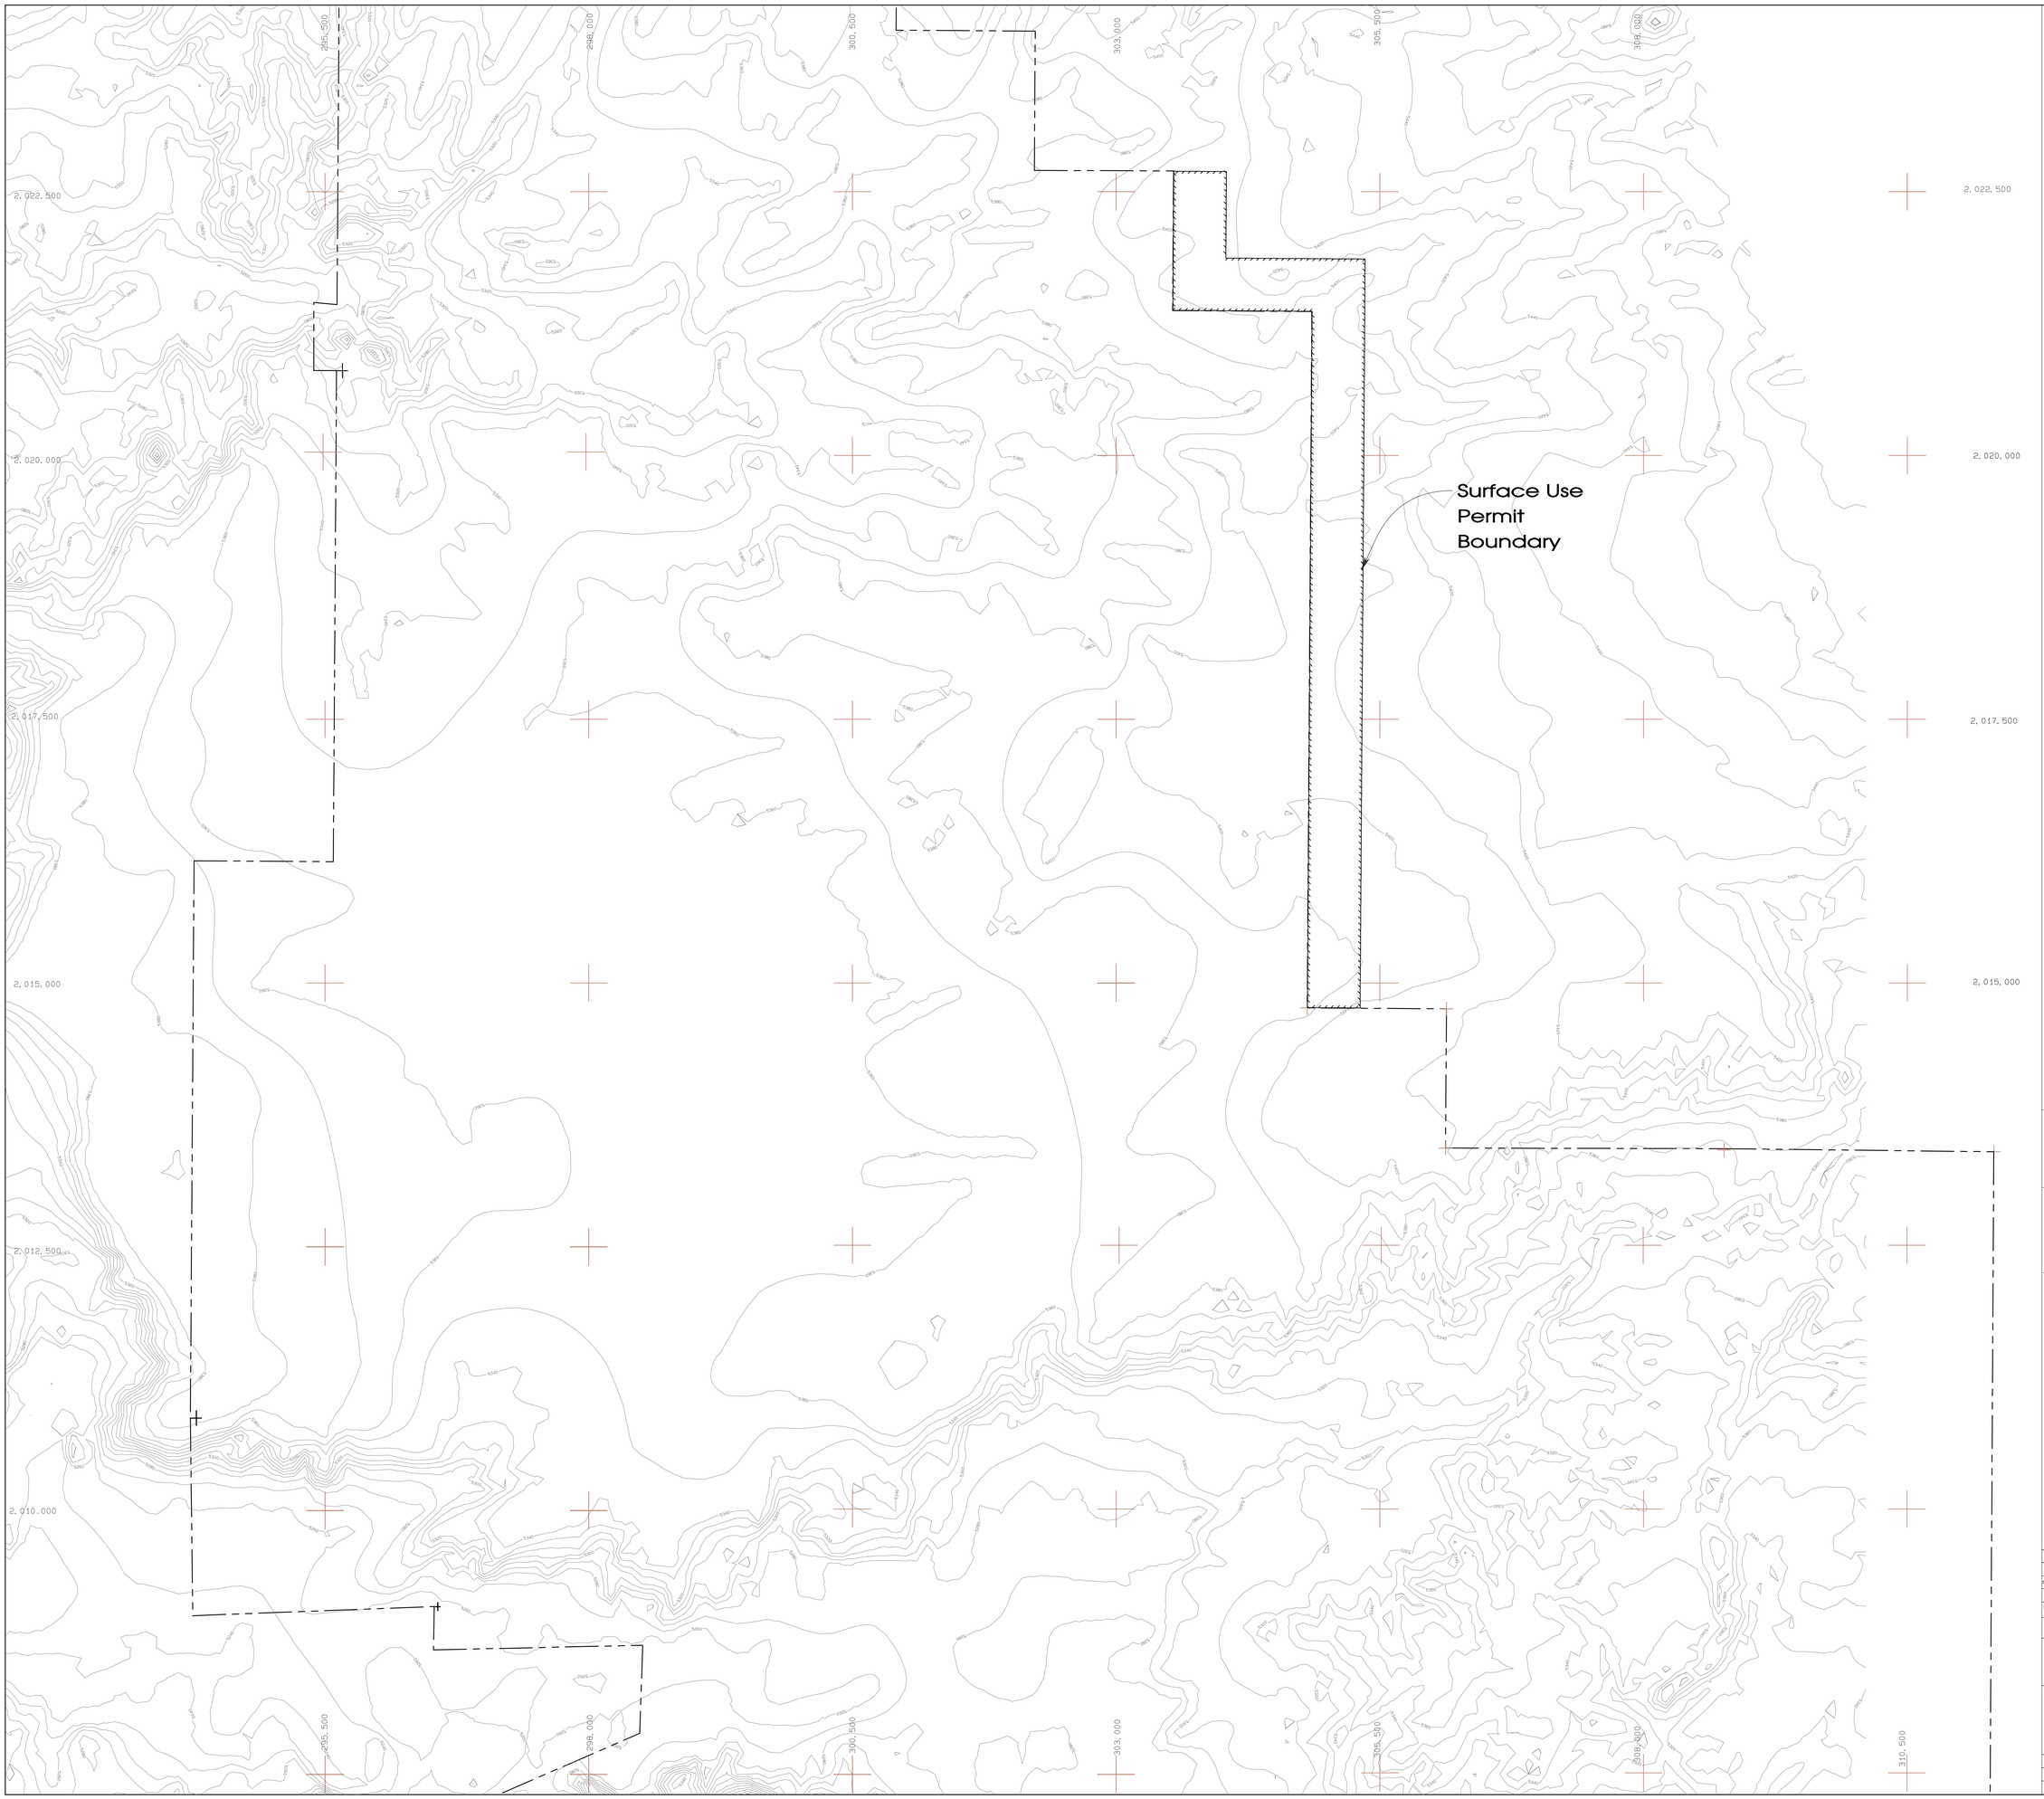

LEGEND

- PAVED ROAD
- DIRT ROAD
- HAUL ROAD
- TRAIL
- BUILDING
- FENCE
- IRRIGATION LINE
- CULVERT
- DAM
- DRAINAGE
- RAILROAD
- TREES
- POWERLINE
- × 5338.5 SPOT ELEVATION
- 5300 INDEX CONTOUR
- INTERMEDIATE CONTOUR
- 218 5422.45 HORIZ. & VERT. CONTROL
- L-30 LEASE CORNER
- PERMIT/LEASE BOUNDARY
- WATERSHED BOUNDARY
- PONDS

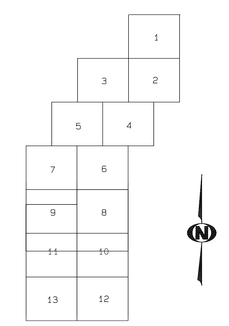

500 0 500 1000

CONTOUR INTERVAL: 10'

REV. No.	DATE	DRAFT. BY	REVISION DESCRIPTION	ENG.	E.G.	P.E.	P.S.	CHIEF ENG.
09-A	7-12-09	PJF	ADDED 1BR EASTSIDE OF LOWE PIT AND SUBMITTED TO OSM FOR REVIEW.	Shawn Smith	YB			
A	07-09-98	RY	SUBMITTED TO OSM FOR APPROVAL.					

APPROVALS

EXHIBIT 12-34C

BHP NAVAJO COAL COMPANY

NAVAJO MINE

P.O. BOX 155 FRUITLAND, NEW MEXICO 87416

AREA-III
PRE-MINE AREA

PREPARED BY KB/RY	DRAWN BY RY	SCALE 1" = 500'
APPROVED BY	DATE JUL. 09, 1998	DWG. LOC.

G:\Sa\OSM_SUBMITTER_PROD\CH_12_PAP EXHIBITS\12-34_A2_A3 Premine Surf\EXH 12-34C.pro
PJFoster Wed Jul 15 11:15:54 2009