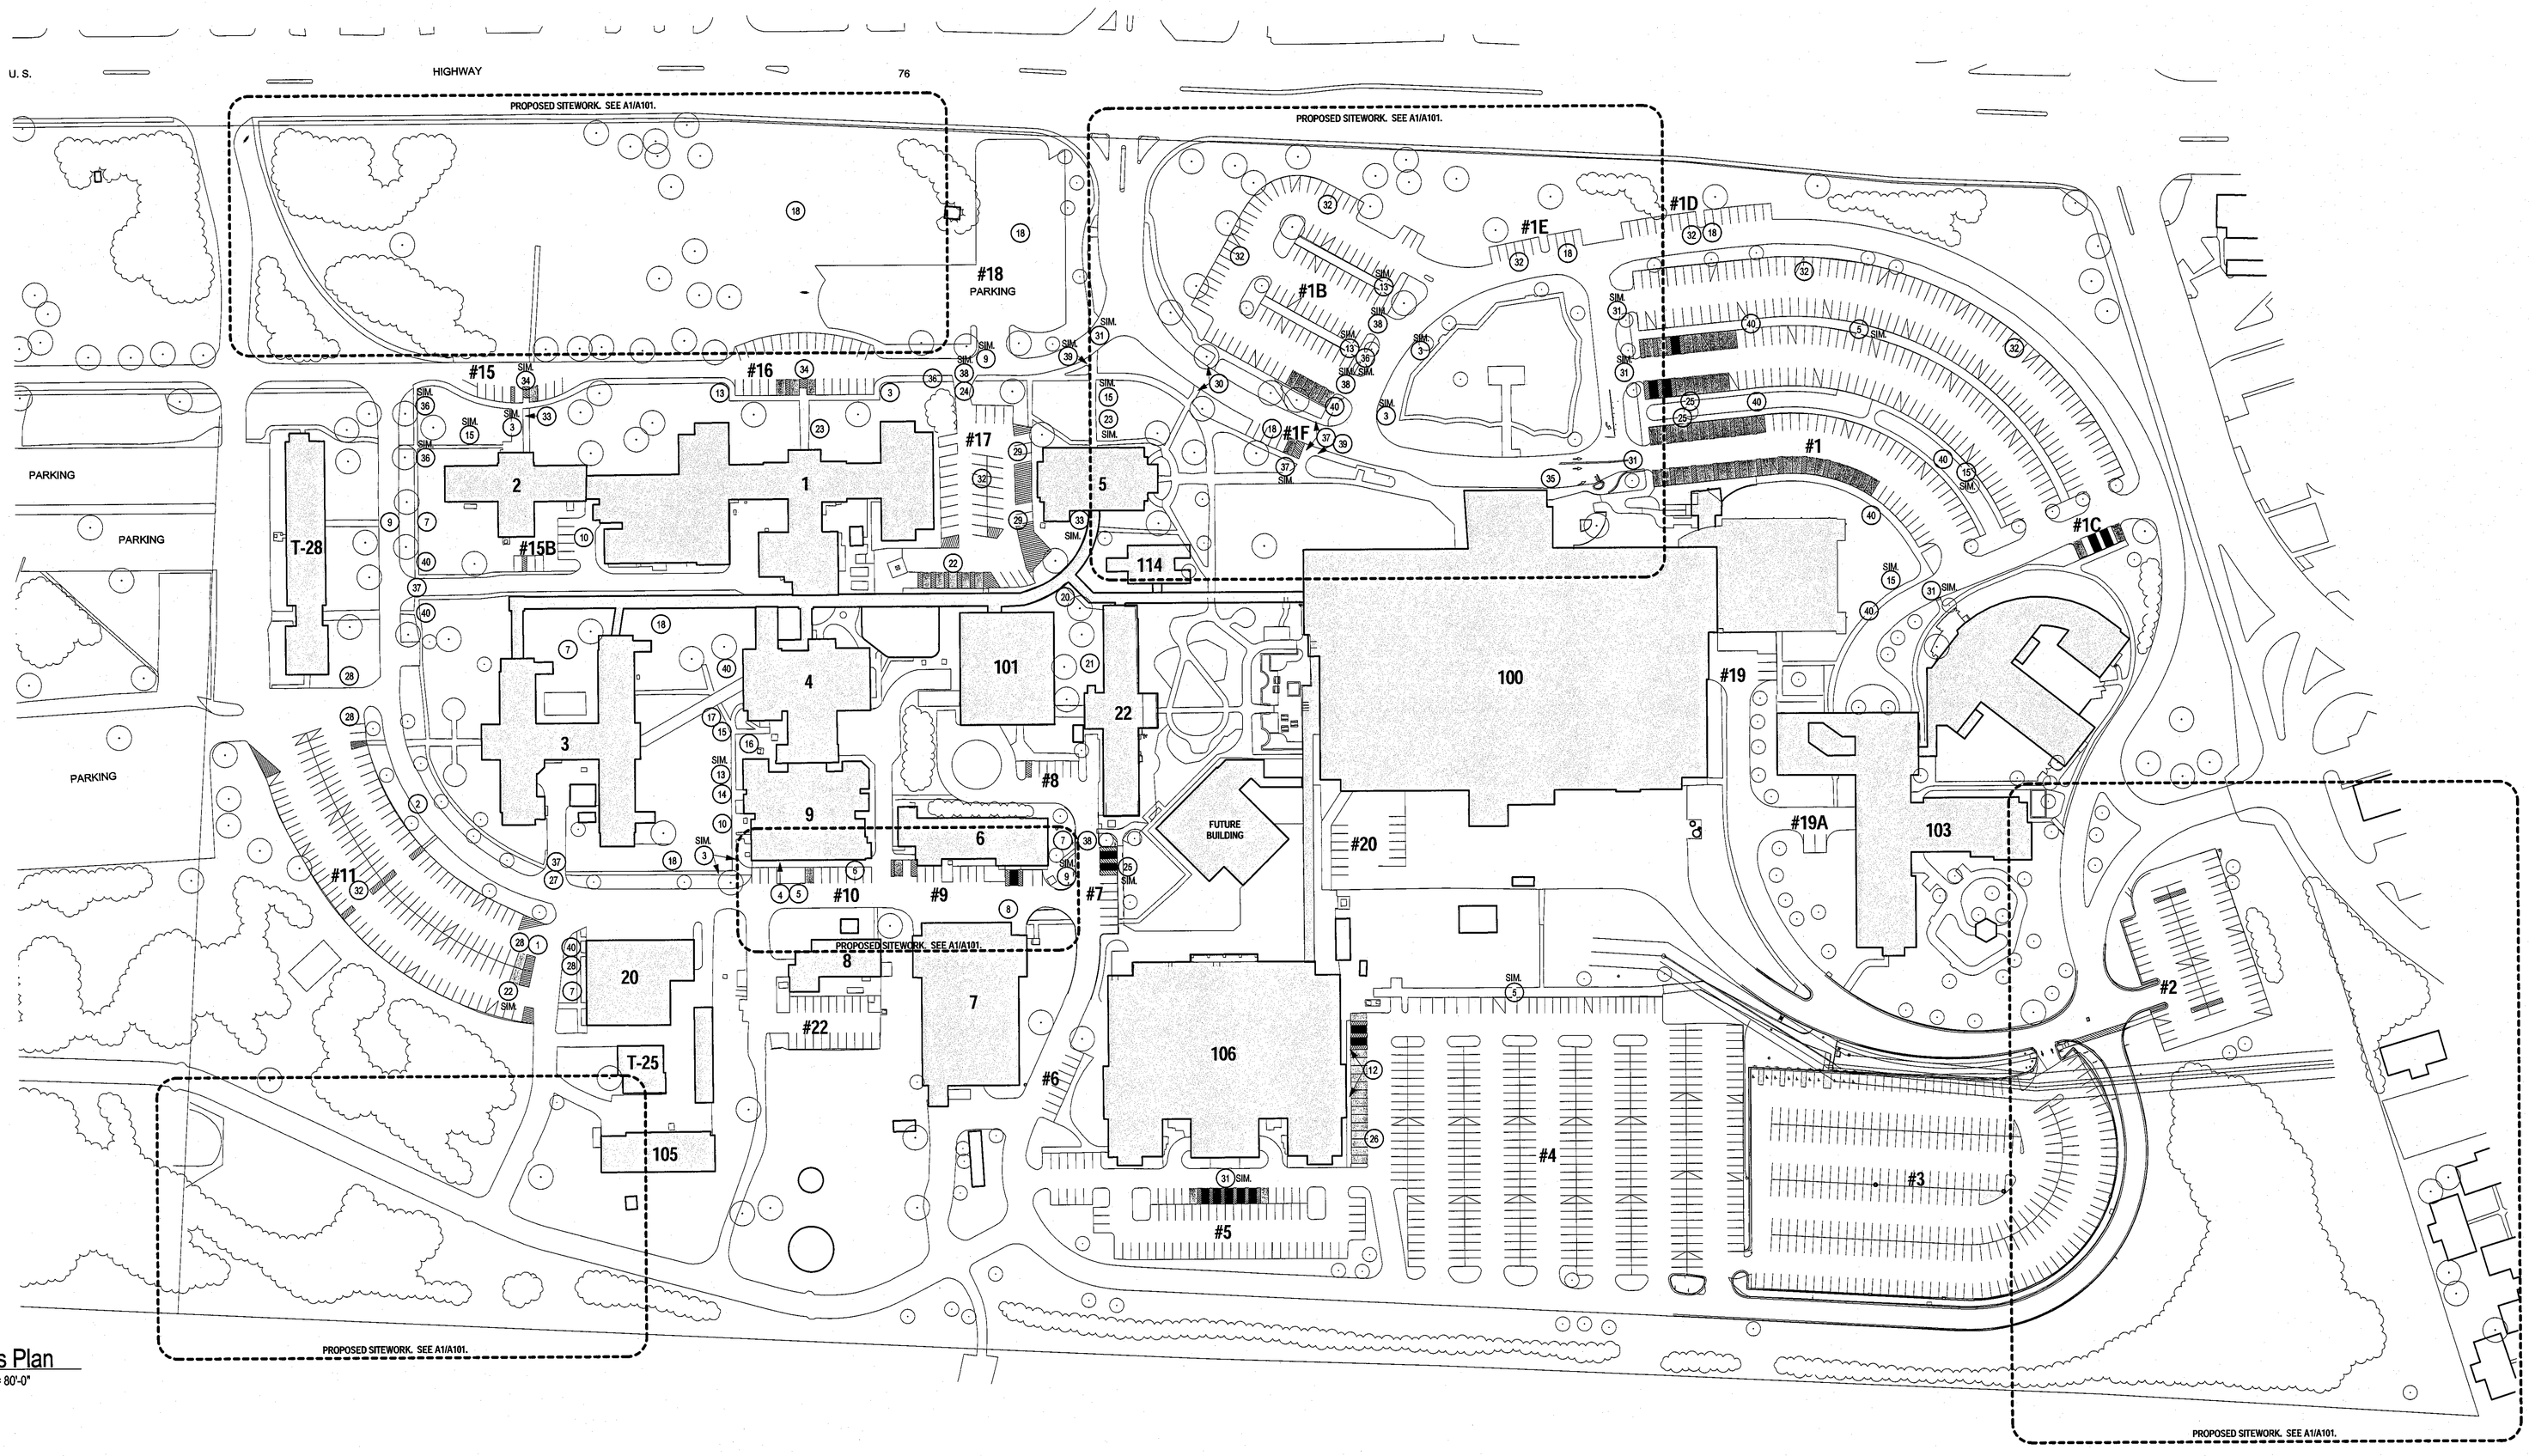

B1 / A100 Campus Plan
SCALE: 1" = 80'-0"

KEYNOTE LEGEND

1. CROSSWALK, CURB CUTS AND SLOPE CORRECTIONS REQUIRED TO CREATE ACCESSIBLE ROUTE FROM PARKING IF DESIRED. SEE F1/A201 FOR PHOTO.
2. STEEP GRADE IN THIS AREA PROHIBITS RAMP TO MAKE ACCESSIBLE ROUTE.
3. CRACKS IN SIDEWALK. RECOMMEND REMOVAL AND REPLACEMENT. SEE F2/A201 FOR PHOTO.
4. CRACKS IN CONCRETE. RECOMMEND REMOVAL AND REPLACEMENT. SEE F4/A201 FOR PHOTO.
5. 96" SIDEWALK ABUTTING PARKING. SEE F4/A201 FOR PHOTO.
6. UNEVEN CONCRETE IN PARKING AREA NEEDS TO BE REMOVED AND REPLACED. SEE F5/A201 FOR PHOTO.
7. 48" SIDEWALK. REQUIRED TO BE 60" PER VA SDDM 14.6.E.
8. ASK VA ABOUT LOADING REQUIREMENTS. PARKING LAYOUT MAY NEED ADJUSTING. SEE F6/A201 FOR PHOTO.
9. CURB CUTS REQUIRED TO MAKE AN ACCESSIBLE ROUTE. SEE F8/A201 FOR PHOTO.
10. VERIFY WITH VA WHICH ENTRANCES IN THIS AREA SHOULD BE ACCESSIBLE.
11. NOT USED.
12. 48" SIDEWALK ABUTTING ACCESSIBLE PARKING. 96" REQUIRED PER VA SDDM 14.6.E. SEE D1/A201 FOR PHOTO.
13. UNEVEN CONCRETE NEEDS TO BE REPLACED. SEE D2/A201 FOR PHOTO.
14. LEVEL CHANGE AT ENTRANCE. VA TO ADVISE IF CORRECTING PART OF PROJECT SCOPE. SEE D4/A201 FOR PHOTO.
15. MINOR CRACKS ALONG SIDEWALK. ASK VA IF NEEDS CORRECTING. SEE D5/A201 FOR PHOTO.
16. DEEP CRACKS IN SIDEWALK. RECOMMEND REMOVAL & REPLACEMENT. SEE D6/A201 FOR PHOTO.
17. STEEP GRADE. VA TO ADVISE IF NON-COMPLIANT SIDEWALK SLOPE IS ACCEPTABLE.
18. SURVEY DOESN'T MATCH EXISTING CONDITIONS. ASK VA IF ADDITIONAL SURVEYING IS DESIRED AS A SUPPLEMENTAL AGREEMENT.
19. NOT USED.
20. LARGE CRACK AT ENTRANCE RAMP NEEDS TO BE REPAIRED. SEE D8/A201 FOR PHOTO.
21. RAMP LEADS TO GRAVEL PATH. IS THIS PART OF AN ACCESIBLE ROUTE? SEE B1/A201 FOR PHOTO.
22. HANDICAP PARKING DOES NOT PROVIDE (2) ADJACENT 5' MIN. ACCESS AISLES AS REQUIRED BY VA BFDG 4.6.3. SEE B3/A201 FOR PHOTO.
23. ENTRANCE RAMP APPEARS STEEP. VERIFY THAT SLOPE MEETS ACCESSIBILITY REQUIREMENTS. SEE B4/A201 FOR PHOTO.
24. SLOPE AND CRACKS IN CONCRETE AT PARKING ENTRANCE NEED TO BE REPAIRED OR REPLACED. SEE B5/A201 FOR PHOTO.
25. 76" SIDEWALK ABUTTING ACCESSIBLE PARKING. 96" REQUIRED PER VA SDDM 14-6-E.
26. PARKING LACKS SIDEWALK ACCESS TO BUILDING ENTRANCE.
27. CROSSWALK REQUIRED TO CREATE AN ACCESSIBLE ROUTE.
28. POSSIBLE LOCATION OF ACCESSIBLE PARKING AND ACCESSIBLE ROUTE FROM PARKING.
29. AN ACCESSIBLE ROUTE COULD BE PROVIDED TO ENCLOSED WALKWAY IF PARKING HERE BECOMES PARALLEL. SEE B6/A201 FOR PHOTO.
30. CURB RAMP APPEARS STEEP. 1:12 MAX SLOPE ALLOWED PER ANSI 405.2. SEE B8/A201 FOR PHOTO.
31. APPEARS TO BE AN ACCESSIBLE ROUTE TO PARKING. VERIFY IF CURB CUTS ARE COMPLIANT. SEE A1/A201 FOR PHOTO.
32. NO PEDESTRIAN PATH PROVIDED FOR PARKING. VERIFY IF THIS IS REQUIRED.
33. RAMP HANDRAIL IS NOT COMPLIANT. SEE A2/A201 FOR PHOTO.
34. CURB TRANSITIONS FROM PARKING ARE CRACKED AND NON-COMPLIANT. RECOMMEND REMOVAL AND REPLACEMENT. SEE A4/A201 FOR PHOTO.
35. BUS STOP LOCATION.
36. LEVEL CHANGES IN SIDEWALK GREATER THAN 1/4." 1/4" MAX ELEVATION VARIANCE ALLOWED PER VA STANDARD. RECOMMEND REMOVAL AND REPLACEMENT. SEE A5/A201 FOR PHOTO.
37. CURB RAMP SLOPE APPEARS ACCESSIBLE. SEE A6/A201 FOR PHOTO.
38. CURB RAMPS AND CROSSWALK REQUIRED TO CREATE AN ACCESSIBLE ROUTE. SEE A8/A201 FOR PHOTO.
39. FLARED SIDES OF CURB RAMP APPEAR STEEP. 1:10 MAX SLOPE ALLOWED PER ANSI 406.3. SEE A9/A201 FOR PHOTO.
40. SIDEWALK SLOPE APPEARS STEEP. 1:33 MAX SLOPE ALLOWED PER VA BFDG FOR AN ACCESSIBLE ROUTE.

EXISTING PARKING COUNT

LOT #	PARKING COUNT	COMPLIANT SPACES	NON-COMPLIANT SPACES
1	300	3	47
1B	99	0	5
1C	4	2	2
1D	17	0	0
1E	10	0	0
1F	5	0	1
2	65	0	0
3	295	0	10
4	410	2	15
5	83	5	2
6	9	0	0
7	9	2	0
8	6	0	0
9	12	1	1
10	11	0	1
11	151	0	2
15	10	0	1
15B	8	0	0
16	30	0	3
17	42	0	5
18	81	0	0
19	3	0	0
19A	2	0	0
20	12	0	0
22	21	0	0
TOTAL	1696	15	95

OF REQUIRED COMPLIANT SPACES (3% OF TOTAL) 51

LEGEND

COMPLIANT HANDICAP PARKING SPACE (PER VA BFDG 4.6.3)

NON-COMPLIANT HANDICAP PARKING SPACE

REFERENCES

1. VA PROVIDED CAMPUS CAD PLAN.
2. NOVUS VISUALLY VERIFIED AND ADVISED ADJUSTED AREAS ONLY AS NECESSARY TO CONVEY DESIGN INTENT. SOURCES USED FOR VERIFICATION INCLUDE BING MAPS AERIAL IMAGES AND SITE WALK PHOTOGRAPHS AND OBSERVATIONS.

SCHEMATIC DESIGN SUBMITTAL

NOVUS ARCHITECTS
1439 STUART ENGALS BLVD.
SUITE 200, P.O. BOX 1005
MT. PLEASANT, SC 29464
PHONE: 843.849.7407
FAX: 843.849.6750
www.novusarchitects.com

APPROVED : ASSOCIATE DIRECTOR	DRAWING TITLE: EXIST. COND. & MODIFICATIONS
APPROVED : CHIEF OF STAFF	APPROVED : CHIEF, LOGISTICS
APPROVED : ASSOC DIR FOR PATIENT/ NURSING SERVICES	APPROVED : MED CTR SAFETY MANAGER
APPROVED : MEDICAL CENTER DIRECTOR	
APPROVED : STATION ENERGY MANAGER	APPROVED : DIR., INFRASTRUCTURE / APPROVED : INFECTION CONTROL

PROJECT TITLE: VA CAMPUS PARKING AND ROAD UPGRADES

DATE: 7.29.10

PROJECT NO.: 544-10-110

BUILDING NUMBER	CHECKED	DRAWN	DRAWING NO.
N/A	TNS	JAB	A100

WILLIAM JENNINGS BRYAN DORN V A MEDICAL CENTER COLUMBIA, SOUTH CAROLINA

FILE NAME: A:Projects/2006-1111.14

DEPARTMENT OF VETERANS AFFAIRS

REVISIONS | DATE