BENCH 3 PROFILE

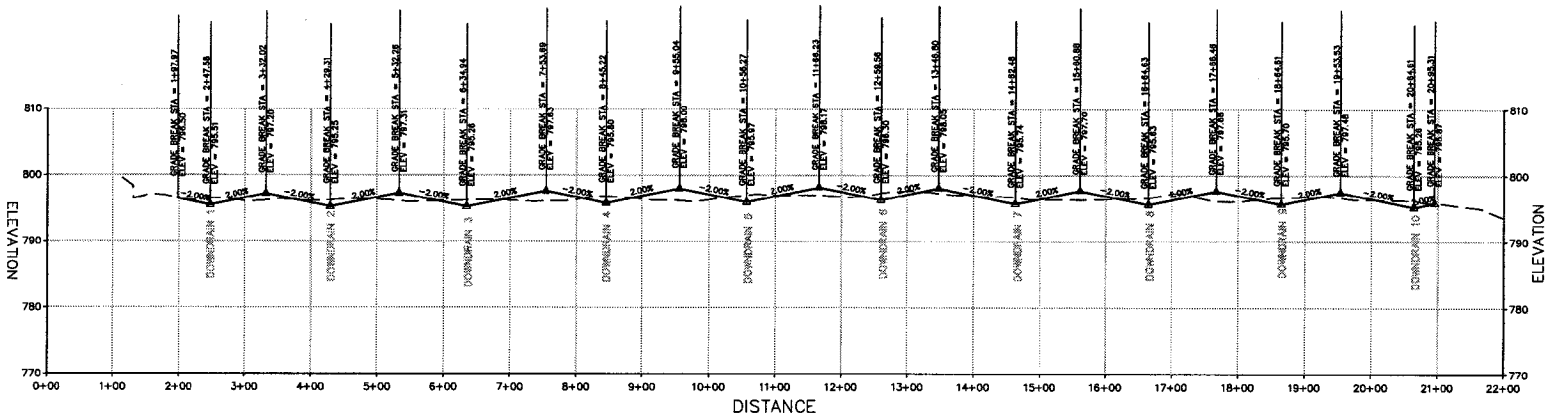

BENCH 4 PROFILE

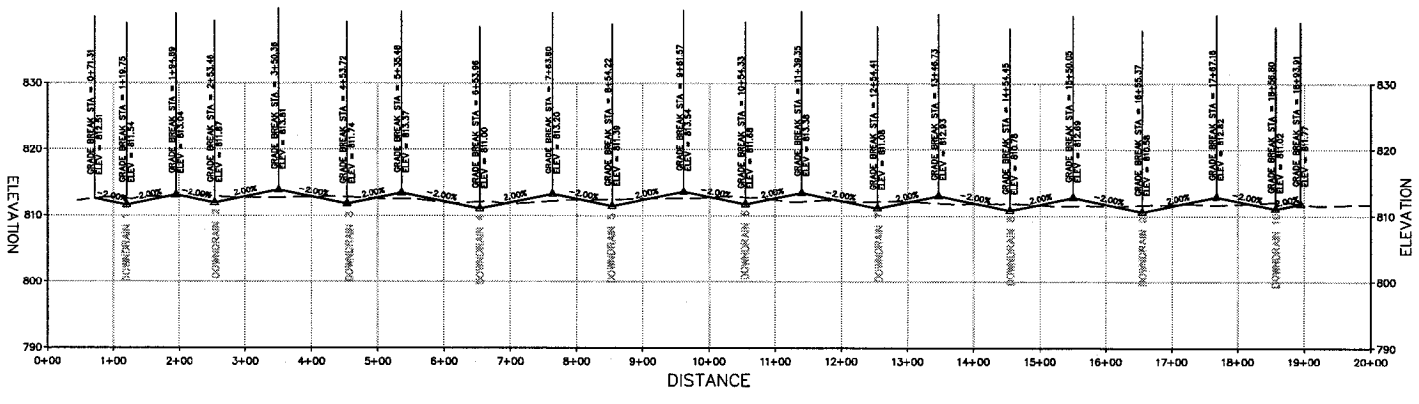

LEGEND

SURVEYED GROUND SURFACE (GEOSYNTEC, MAY 2007)

PROPOSED BENCH REGRADE ELEVATIONS

NOTES:

1. ALL ELEVATIONS SHOWN ARE BASED ON MAY 2007 SURVEY AND ARE RELATIVE TO TVA MARKER CHT-10.

IFC	AUGUST 2007	WBL	JJA	RND				GW3696			DISCIPLINE INTERFACE
REV NO.	DATE	DSGN	DRWN	CHKD	SUPV	RVWD	APPD	ISSD	PROJECT ID	AS CONST	REV

SCALE: 1" = 100' HORIZONTAL 1"=10' VERTICAL EXCEPT AS NOTED

PROFILES FOR BENCHES 3 AND 4

COAL-COMBUSTION BY-PRODUCT (ASH) DISPOSAL FACILITY

DESIGNED BY:	DRAWN BY:	CHECKED BY:	SUPERVISED BY:	REVIEWED BY:	APPROVED BY:	ISSUED BY:
W. B. LAW	J.J. ASHE	R.N. DAMES				

KINGSTON FOSSIL PLANT
TENNESSEE VALLEY AUTHORITY
FOSSIL AND HYDRO ENGINEERING

DRAFT | AUTODESK CIVIL 3D | DATE AUG 07 | 38 | C | XXXX-004B | R 0

GEOSYNTEC CONSULTANTS, INC. | 0
TASK COMPLETED BY: | REV NO.

PLOT FACTOR: 1:1

C.A.D. DRAWING
DO NOT ALTER MANUALLY

TVA-00003240