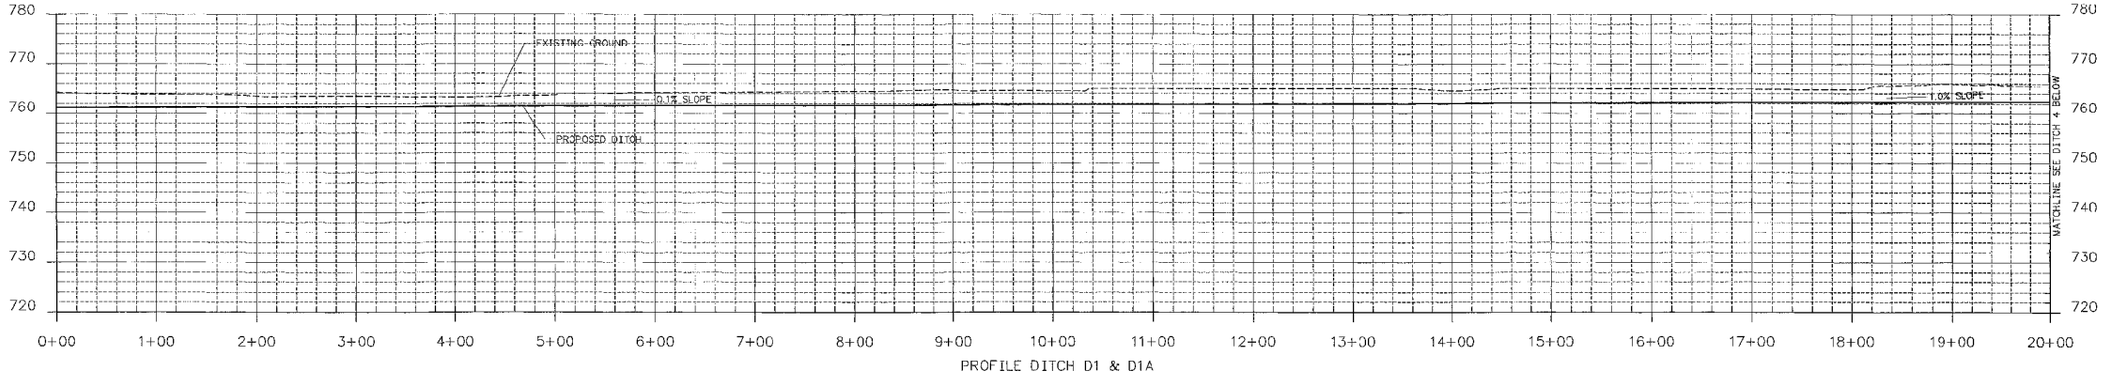

PROFILE DITCH D1 & D1A

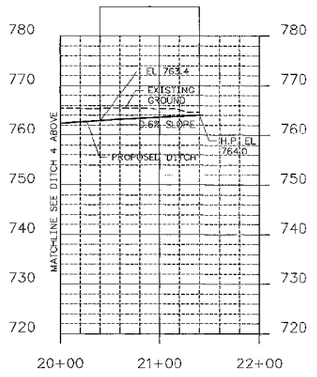

PROFILE DITCH D1 & D1A

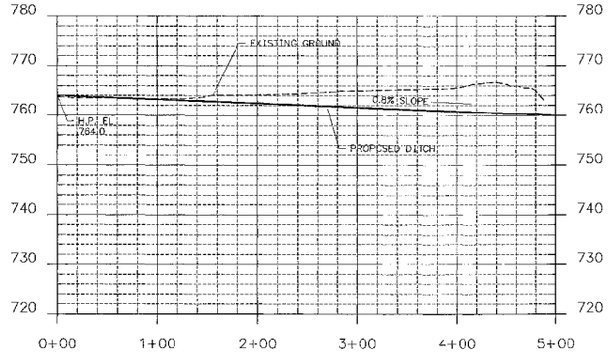

PROFILE DITCH D1A

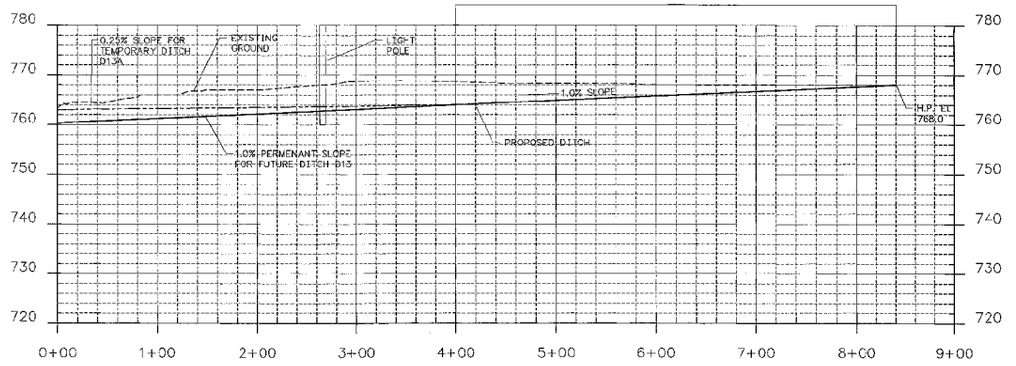

PROFILE DITCH D13 & D13A

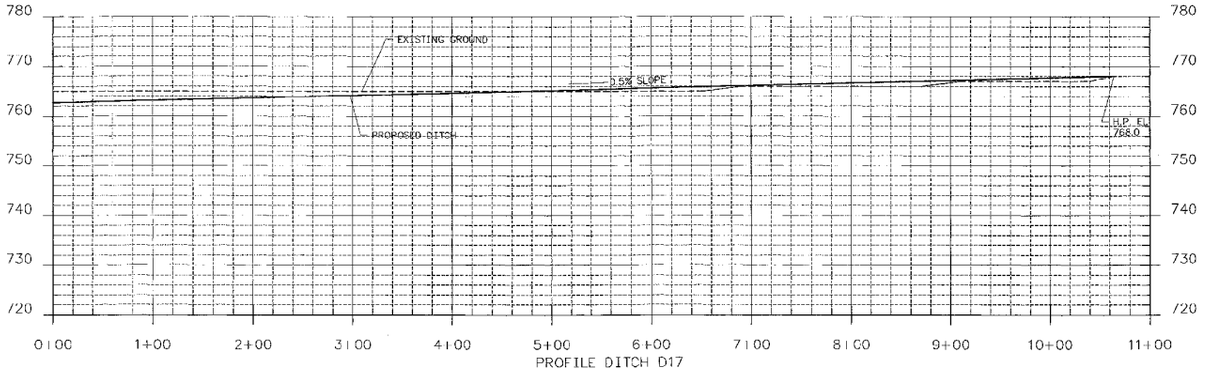

PROFILE DITCH D17

R										
0	JMB	BRS	GDM	SRC	LJP	DLL	K1550			J
INITIAL ISSUE TO INCORPORATE DCN K1F-05-1090-014										

SCALE: 1" = 50' HORZ. - 1" = 20' VERT EXCEPT AS NOTED

YARD

DREDGE CELL
DIKE RESTORATION
DITCH PROFILES

DESIGNED BY:	DRAWN BY:	CHECKED BY:	SUPERVISED BY:	REVIEWED BY:	APPROVED BY:	ISSUED BY:

KINGSTON FOSSIL PLANT
TENNESSEE VALLEY AUTHORITY
FOSSIL AND HYDRO ENGINEERING

AUTOCAD R2000 | DATE | 36 | C | 10W425-92 | R 0

PARSONS | 0
TASK COMPLETED BY: | REV NO.

PLOT FACTOR:600
W_TVA

C.A.D. DRAWING
DO NOT ALTER MANUALLY

TVA-00003260