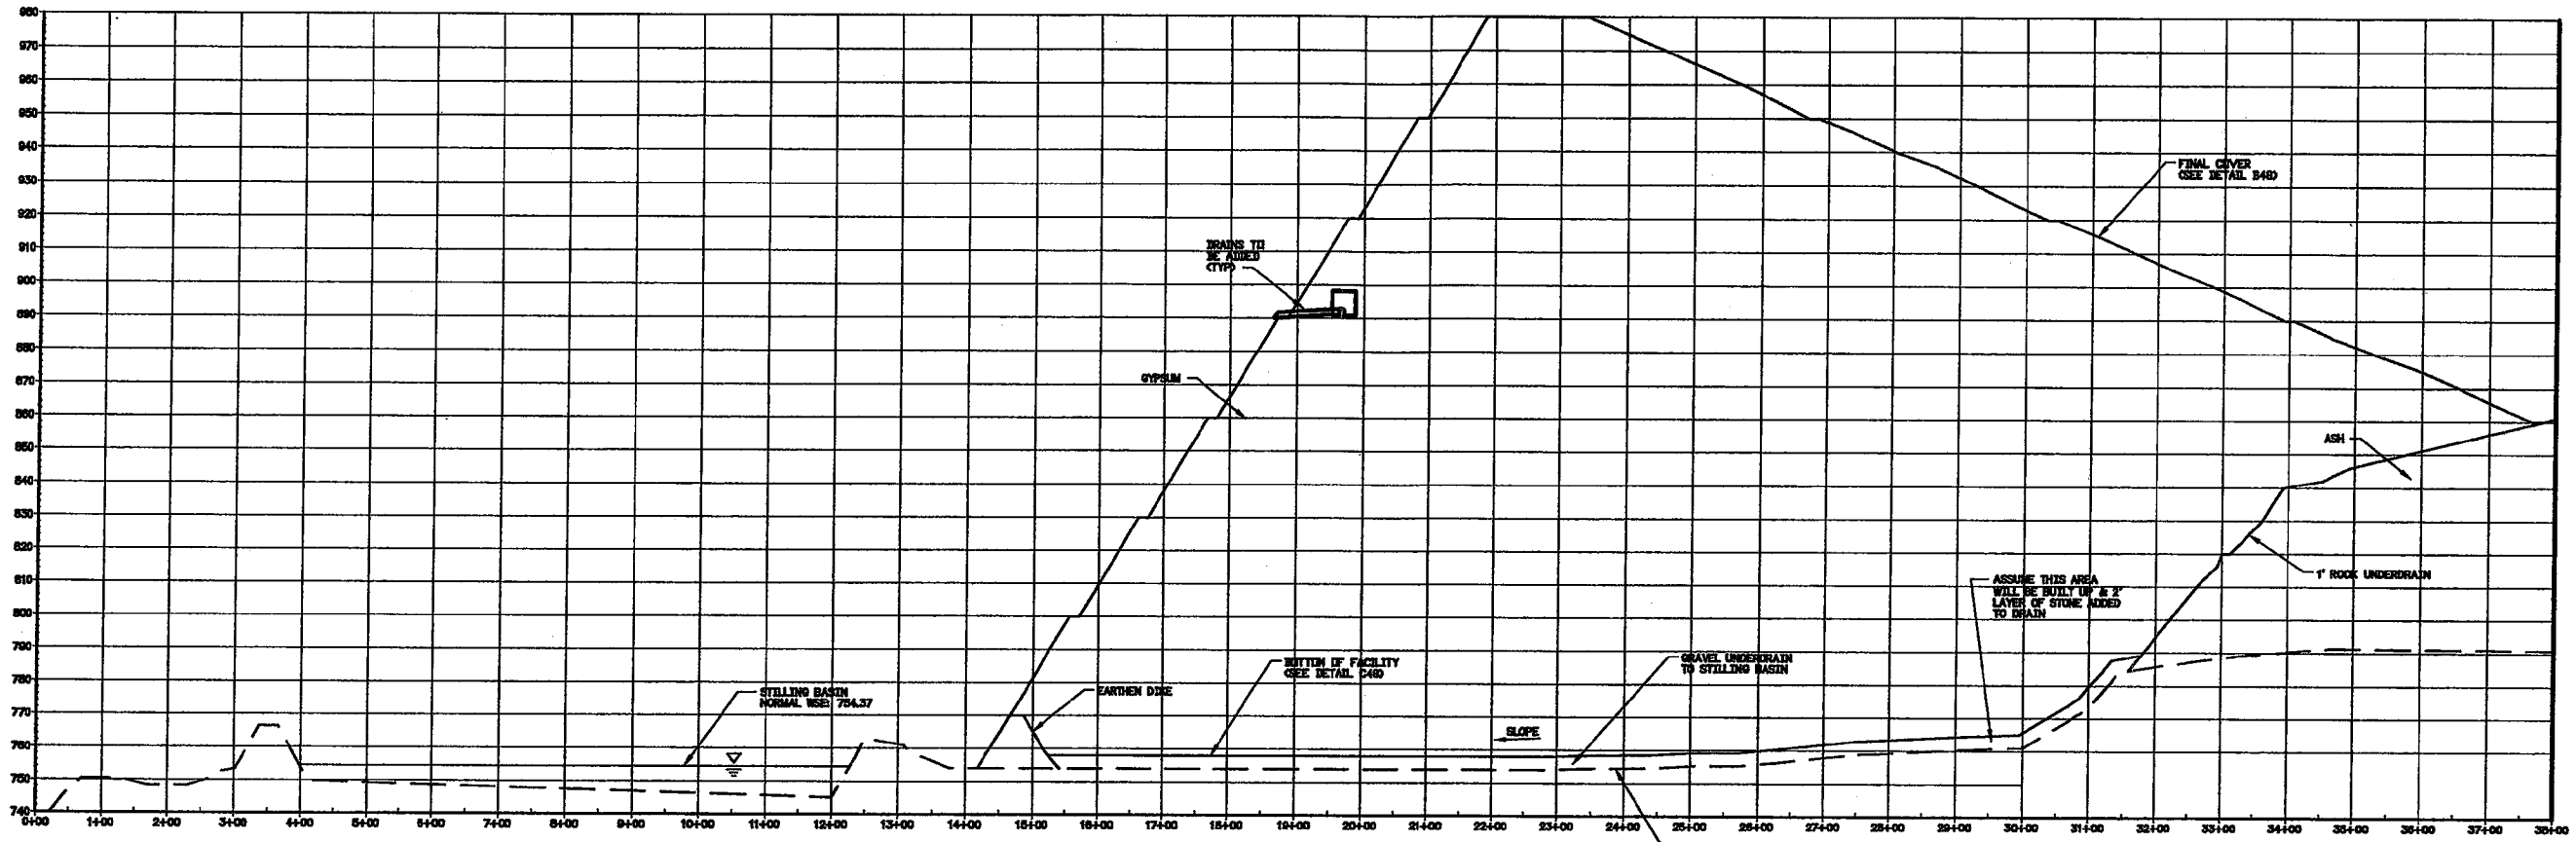

A48–A48
SCALE: VERTICAL SCALE: 1"=20'
HORIZONTAL SCALE: 1"=100'

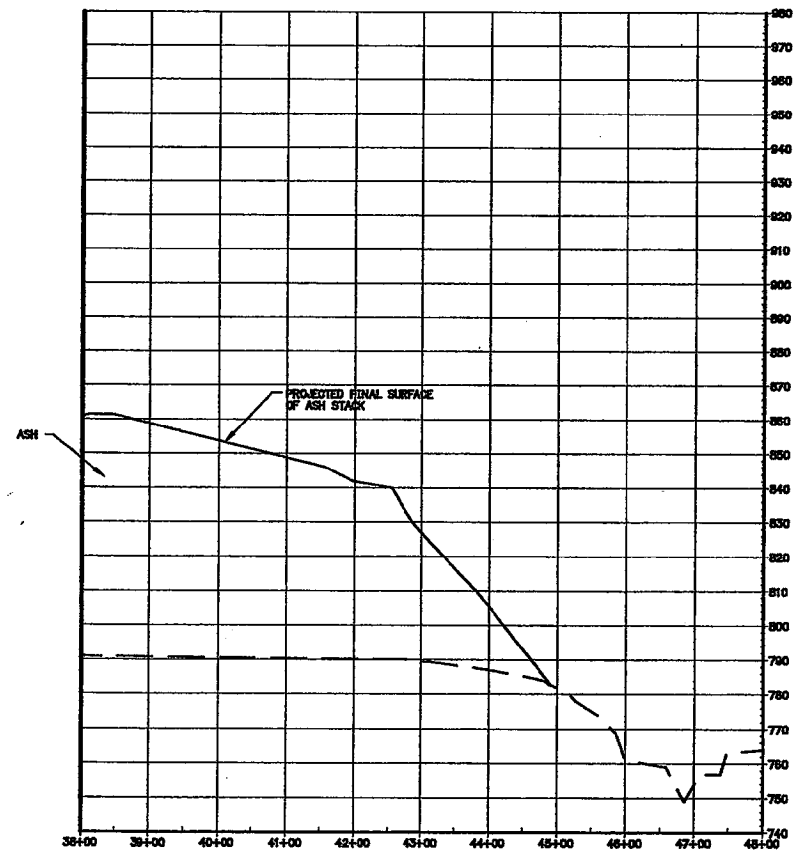

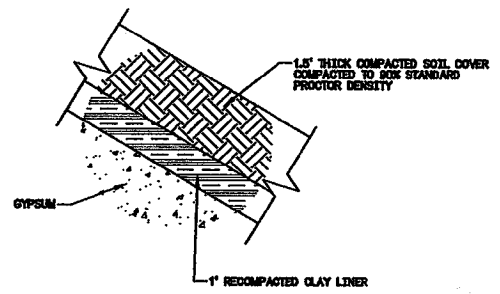

DETAIL B48

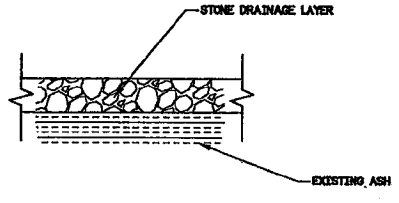

DETAIL C48

PRELIMINARY

R										
R A	DRS	BSR								
REV NO.	DATE	DRWN	DSGN	CHKD	SUPV	SPVD	APVD	ISSD	PROJECT MGR	AS CONST REV NO.

SCALE: 1"=100' EXCEPT AS NOTED

YARD

STUDY DRAWING FOR POTENTIAL FGD STORAGE/DISPOSAL – FINAL COVER OPTION 2B – CROSSECTIONS

DESIGNED BY	DRAWN BY	CHECKED BY	SUPERVISED BY	INTERCHG BY	APPROVED BY	ISSUED BY
D.R. SMITH	B.S. HURT					

KINGSTON FOSSIL PLANT
TENNESSEE VALLEY AUTHORITY
FOSSIL AND HYDRO ENGINEERING

AUTOCAD R14	SIZE	36	C	SK PR0637 C48 R A

PARSONS	A
TASK COMPLETED BY:	REV NO.

PLOT FACTOR:1200
W_TVA

C.A.D. DRAWING DO NOT ALTER MANUALLY

02/20/2004 11:08:53 AM, p0084919

TVA-00013641