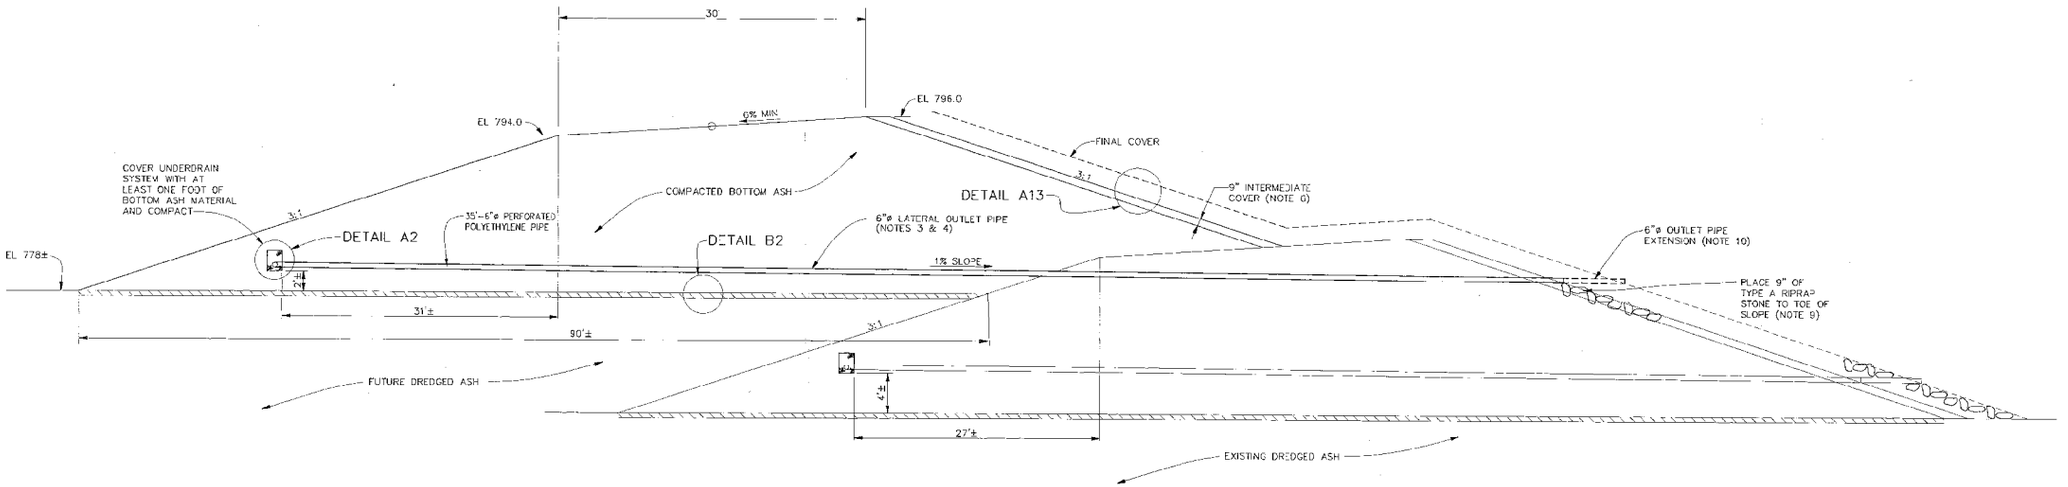

NOTES:
1. FOR GENERAL NOTES SEE 10W425-2.

4/6/98

SCALE: 1" = 5' EXCEPT AS NOTED

YARD

DREDGE CELLS
TYPICAL SECTION
STAGE B

DESIGNED BY	DRAWN BY	CHECKED BY	SUPERVISED BY	RECOMMENDED BY	APPROVED BY	ISSUED BY
D.K.ELDER	G.C.LAWSON	B.K.ELDER	H.L.PETTY	K.W.BURNETT	R.G.JOHNSON	W.D.HALL

KINGSTON FOSSIL PLANT
TENNESSEE VALLEY AUTHORITY
FOSSIL AND HYDRO ENGINEERING

AUTOCAD R14 | DAD | 36 | C | 10W425-4 | R 0

PLOT FACTOR: 1=1
W_TVA

C.A.D. DRAWING
DO NOT ALTER MANUALLY

TASK COMPLETED BY: | REV NO.

10W425-4

TVA-00013956