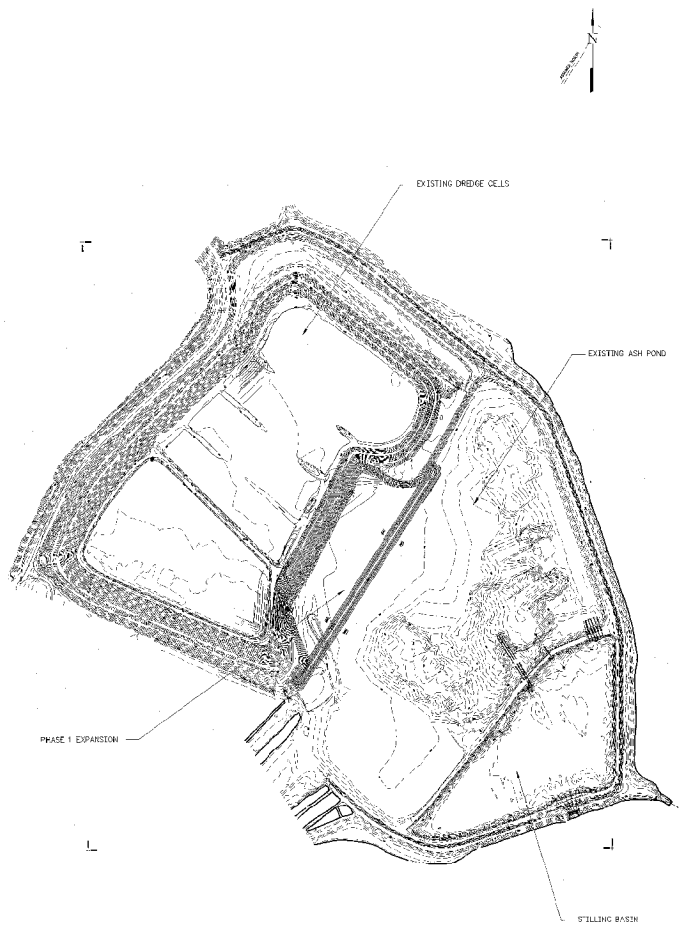

EXISTING CONDITIONS 2004

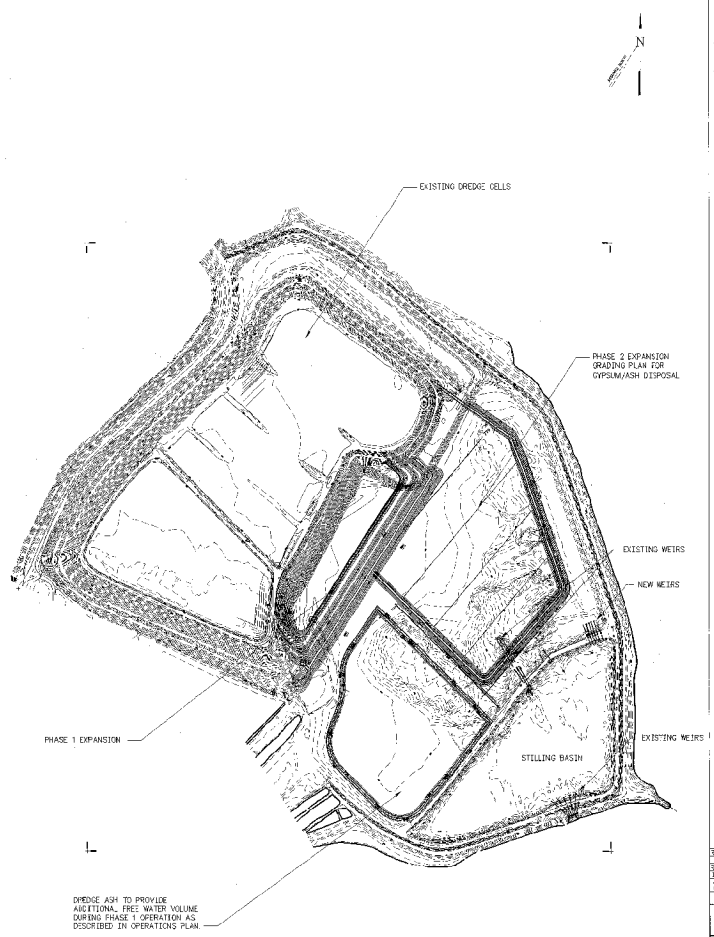

PHASE 2 EXPANSION

NOTES:

1. FOR DRAWING INDEX AND LEGEND, SEE DRAWING 10W425-20.

2. DRAWINGS 10W425-22 AND -23 DEPICT PHASING OF EXPANSION CONSTRUCTION. CONSTRUCTION DRAWINGS BEGIN WITH 10W425-26.

REV	DATE	DSN	DRN	CHK	SUPV	APVD	GRP	ISS	"FIRST"	AT DRAFT	REV
3											
2											
1											
0		FRS	BMB	WPT	HLP	REP	JGA				

ISSUED FOR DREDGE CELL EXPANSION

SCALE: 1"=300' EXCEPT AS NOTED

YARD

DREDGE CELL
LATERAL EXPANSION
PHASING SHEET 1

DESIGNED BY	DRAWN BY	CHECKED BY	LATERAL ENGR.	MECH ENGR.	APPROVED BY	ISSUED BY
EW SMITH	BE BURT	WP YOUR	HL PETTY	RJE RUMBEY	JD ADAIR	

KINGSTON FOSSIL PLANT
TENNESSEE VALLEY AUTHORITY
FOSSIL AND HYDRO ENGINEERING

AUTOCAD R14 | DATE | 36 | C | 10W425-22 | R 0

PARSONS | 0
TASK COMPLETED BY: | REV NO.

PLOT FACTOR:300
W_TVA

C.A.D. DRAWING
DO NOT ALTER MANUALLY

36 | C | 10W425-22

TVA-00013972