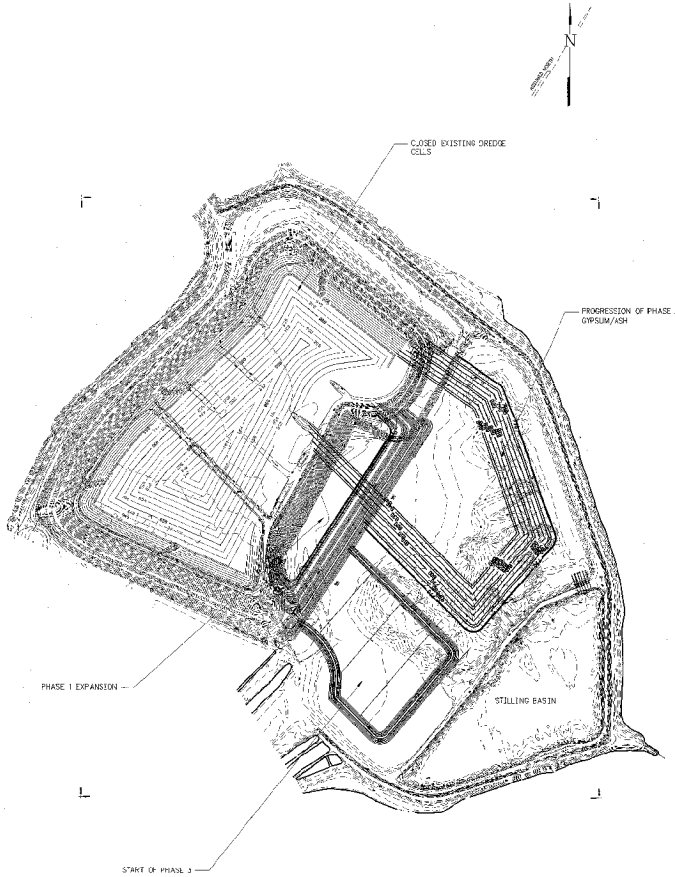

PHASE 2 – START OF PHASE 3 EXPANSION

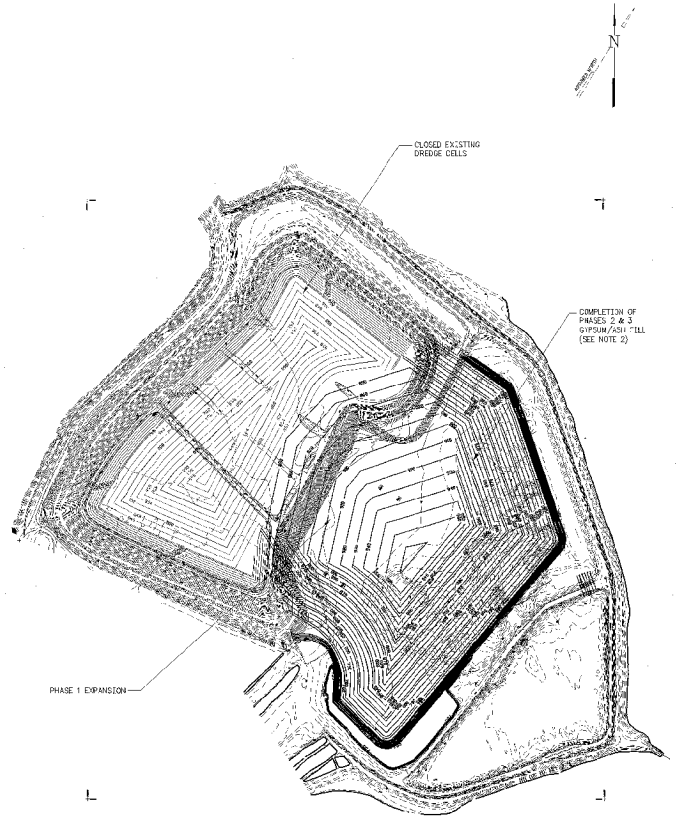

PROPOSED FINAL GRADE OF LATERAL EXPANSION

NOTES:

1. FOR NOTES SEE 10W425-22.

2. PHASE 2/3 CAN BE FILLED WITH DREDGED FLY ASH AND DRY FLY ASH, SEE 10W425-64 FOR A CROSS SECTION DEPICTING FLY ASH PLACEMENT.

R 0 | ISSUED FOR DREDGE CELL EXPANSION

SCALE: 1"=300' EXCEPT AS NOTED

YARD

DREDGE CELL LATERAL EXPANSION PHASING SHEET 2

DESIGNED BY	DRAWN BY	CHECKED BY	SUPERVISED BY	RECOMMENDED BY	APPROVED BY
D.R. SMITH	B.S. BURT	W.P. TAYLOR	H.L. PETTY	R.E. MURREY	A.B. ASAUR

KINGSTON FOSSIL PLANT
TENNESSEE VALLEY AUTHORITY
FOSSIL AND HYDRO ENGINEERING

AUTOCAD R14 | DWG | 36 | C | 10W425-23 | R 0

PARSONS | 0
TASK COMPLETED BY: | REV NO.

PLOT FACTOR:300 W_TVA

C.A.D. DRAWING DO NOT ALTER MANUALLY

TVA-00013973