NOTES:
1. FOR DRAWINGS LIST AND LEGEND SEE 10W425-20
2. FOR GENERAL NOTES SEE 10W425-26

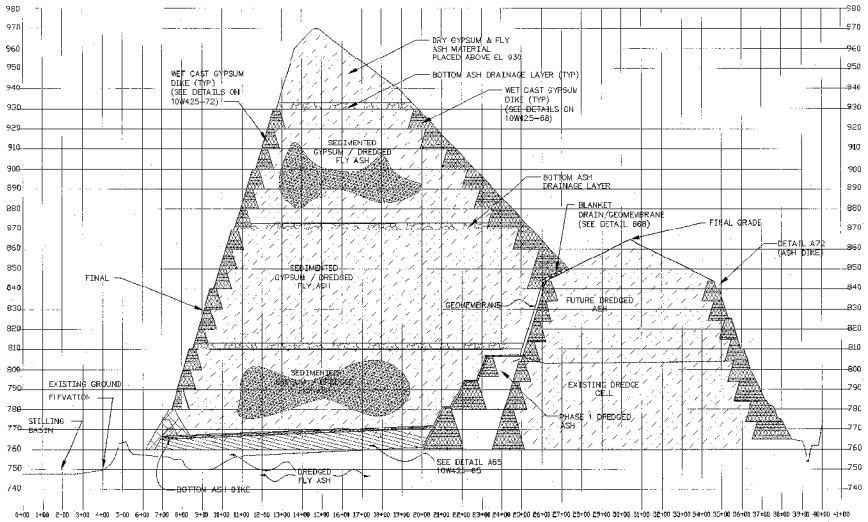

SECTION A62

SCALE: 1" = 200' HORIZONTAL
1" = 20' VERTICAL

1.0	DRS	BBB	WHT	HLP	REP	JGA		708892	
ISSUED FOR DREDGE CELL EXPANSION									

SCALE: 1"=100' EXCEPT AS NOTED

YARD

DREDGE CELL LATERAL EXPANSION
SECTIONS
SHEET #1

DESIGNED BY:	DRAWN BY:	CHECKED BY:	MODIFIED BY:	PROJECT MGR:	QUALITY BY:
D.R. SMITH	B.S. PART	M.P. TAYLOR	H.L. PATTY	R.E. PURDEY	J.S. ADAIR

KINGSTON FOSSIL PLANT
TENNESSEE VALLEY AUTHORITY
FOSSIL AND HYDRO ENGINEERING

AUTOCAD R14 | 36 | C | 10W425-62 | R 9

PARSONS | 0
TASK COMPLETED BY: | REV NO.

PLOT FACTOR:1200
W TVA

C.A.D. DRAWING
DO NOT ALTER MANUALLY

TVA-00014012