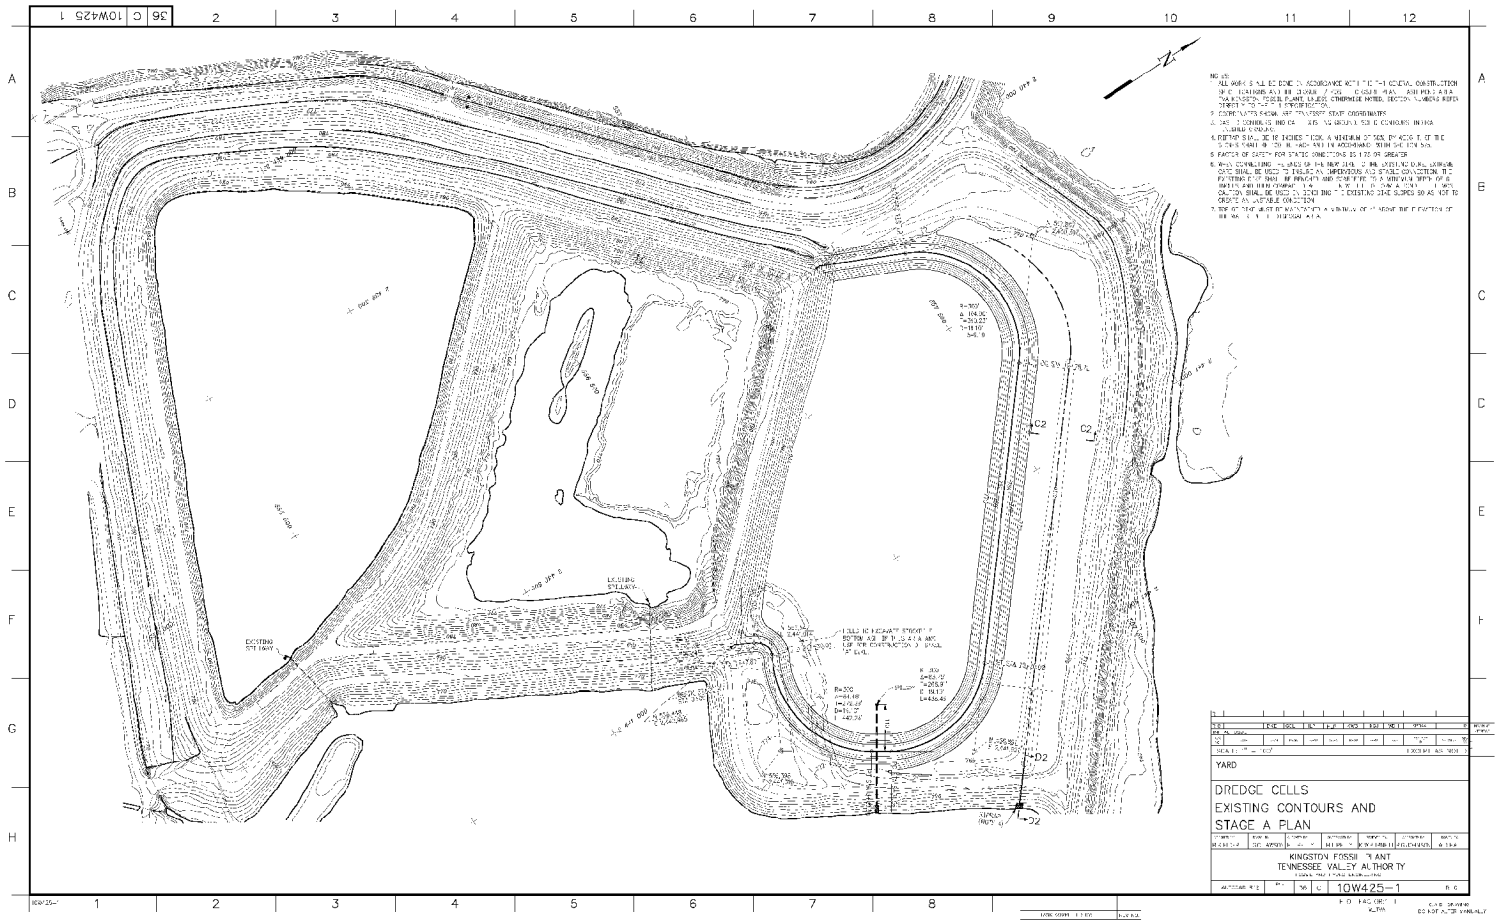
EXISTING ROAD
EXISTING ROAD
EXISTING ROAD