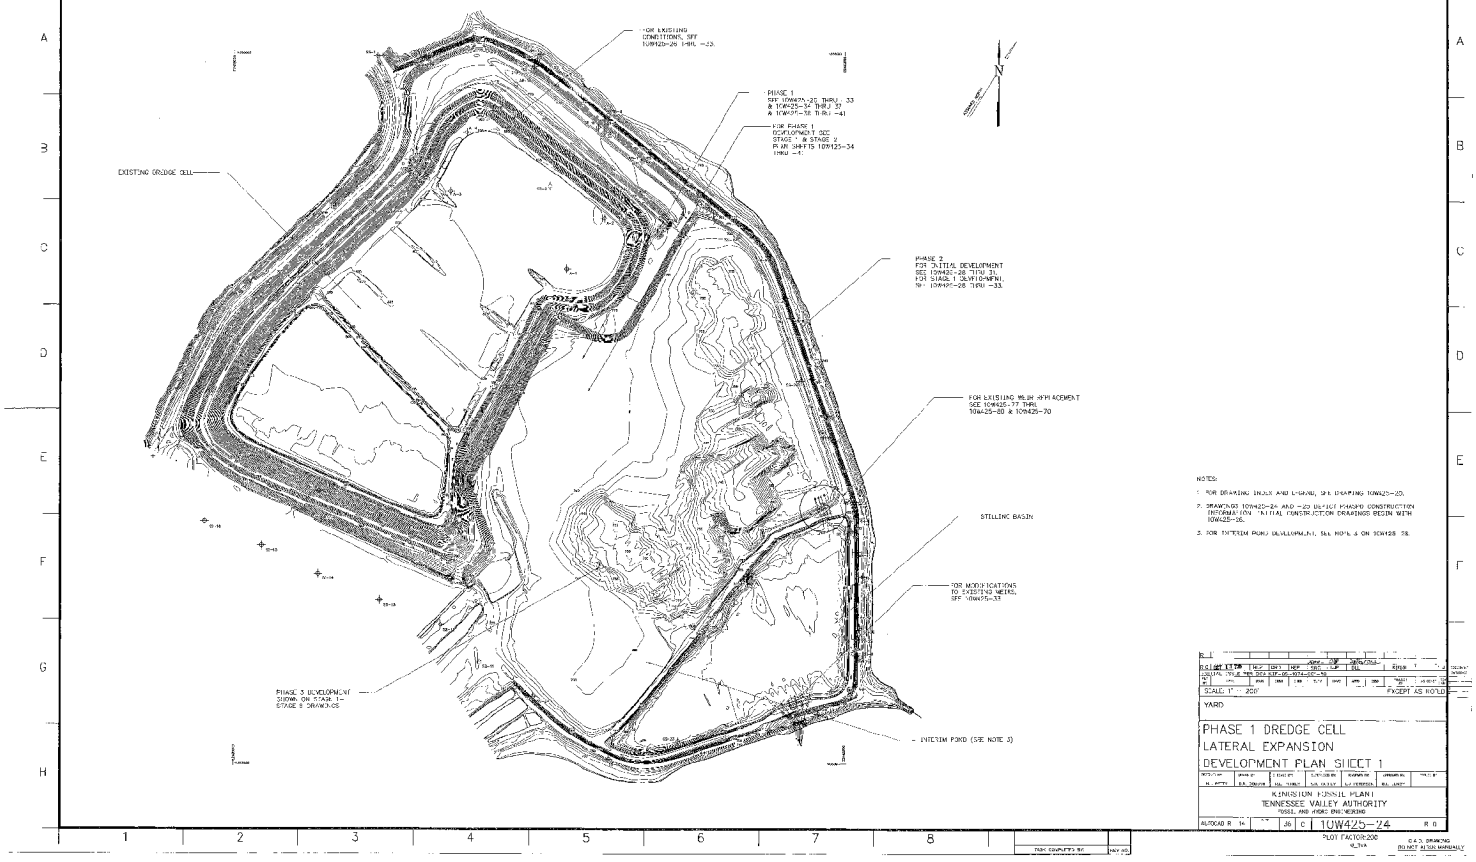

NOTES:

1. FOR DRAWING INDEX AND LEGEND, SEE DRAWING 10W425-25.
2. DRAWINGS 10W425-24 AND -25 DEPICT PHASING CONSTRUCTION INFORMATION. INITIAL CONSTRUCTION DRAWINGS BEGIN WITH 10W425-26.
3. FOR INTERIM POND DEVELOPMENT, SEE NOTE 3 ON SHEET 28.

SCALE: 1" = 200'

EXCEPT AS NOTED

YARD

PHASE 1 DREDGE CELL
LATERAL EXPANSION
DEVELOPMENT PLAN SHEET 1

KINGSTON FOSSIL PLANT
TENNESSEE VALLEY AUTHORITY
FOSSIL AND HYDRO ENGINEERING

AUTOCAD R 14 | 36 | C | 10W425-24 | R 0

PLOT RATIO=200

U.S. DRAWING DO NOT ALTER WARRANTY

TVA-00014033