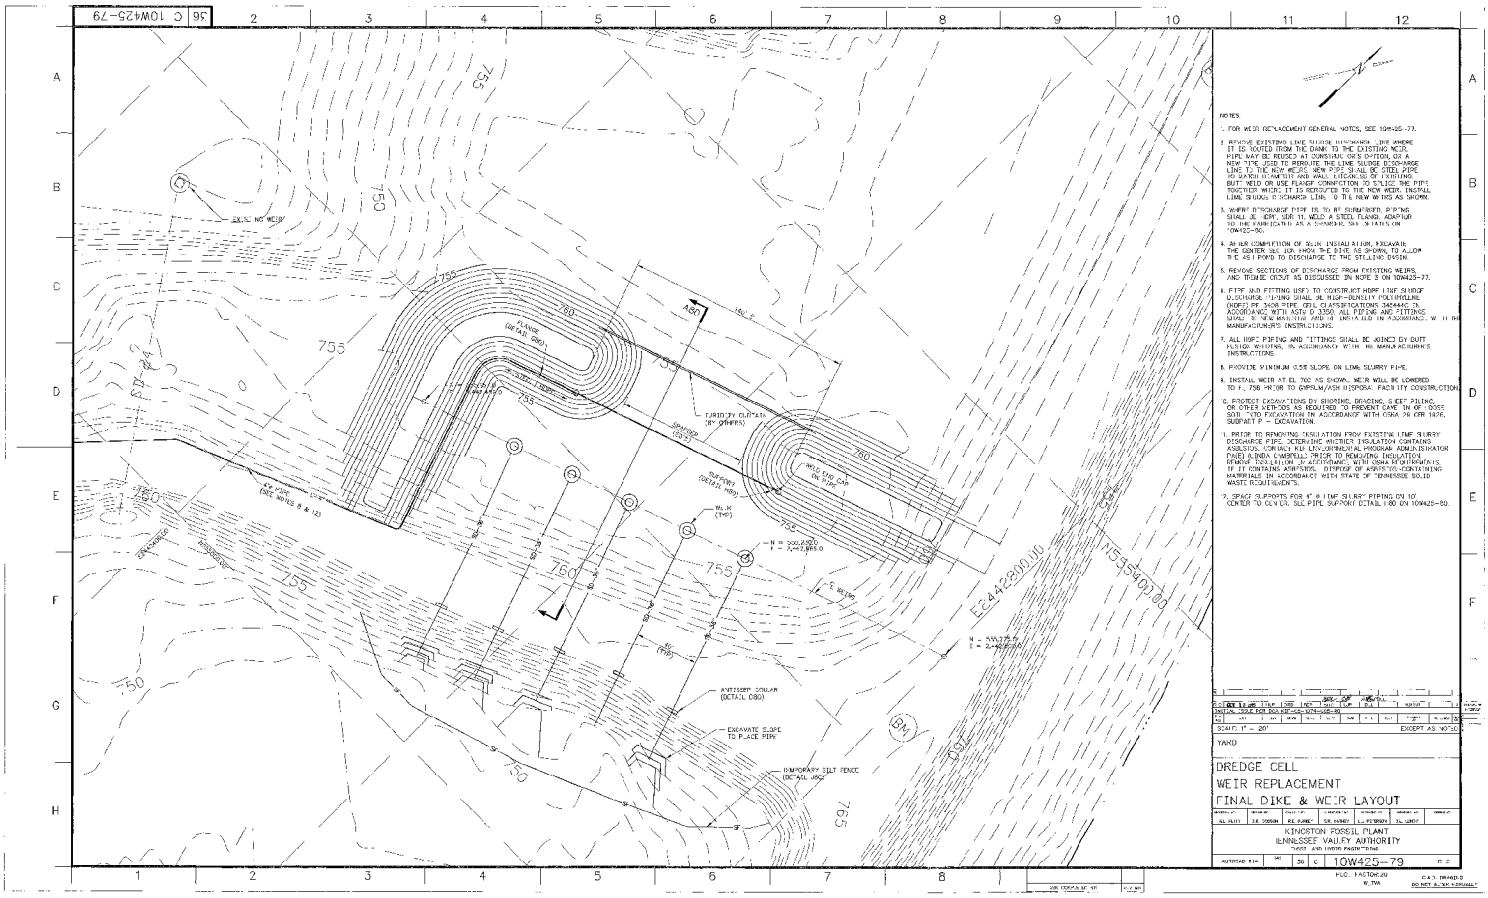
NOTES:
1. FOR WEIR REPLACEMENT GENERAL NOTES, SEE 10W425-77.
2. REMOVE EXISTING LIME SLURRY DISCHARGE LINE WHERE IT IS ROUTED FROM THE DIKE TO THE EXISTING WEIR. PIPE MAY BE REUSED AT CONTRACTOR'S OPTION, OR A NEW PIPE USED TO REROUTE THE LIME SLUDGE DISCHARGE LINE TO THE NEW WEIR. NEW PIPE SHALL BE STEEL PIPE OF SCHEDULE 40 WALL THICKNESS AND WALL STRENGTH OF EXISTING PIPE. BUTT WELD OR USE FLANGE CONNECTION TO SPLICE THE PIPE TOGETHER WHERE IT IS REROUTED TO THE NEW WEIR. INSTALL LIME SLUDGE DISCHARGE LINE TO THE NEW WEIRS AS SHOWN.
3. WARM DISCHARGE PIPE IS TO BE SUBMERGED. PIPING SHALL BE DRY. USE TO WELD A STEEL FLANGE ADAPTER TO THE FABRICATED AS A SHARPE 16" X 14" S ON 10W425-80.
4. AFTER COMPLETION OF SLUDGE INSTALLATION, EXCAVATE THE CENTER SECTION FROM THE DIKE AS SHOWN, TO ALLOW THE ASH POND TO DISCHARGE TO THE SETTLING BASIN.
5. REVISE SECTIONS OF DISCHARGE FROM EXISTING WEIRS AND TRIMMER CIRCUIT AS DISCUSSED IN NOTE 3 ON 10W425-77.
6. PIPE AND FITTING USED TO CONSTRUCT WARM LIME SLURRY DISCHARGE PIPING SHALL BE HIGH-DENSITY POLYETHYLENE (HDPE) OF SUCH TYPE, GRADE, AND CLASSIFICATION, DESIGNATED IN ACCORDANCE WITH ASTM D 3350. ALL PIPING AND FITTINGS SHALL BE NEW, MEETING AWWA AND ANSI STANDARDS, AND INSTALLED IN ACCORDANCE WITH THE MANUFACTURER'S INSTRUCTIONS.
7. ALL HDPE PIPING AND FITTINGS SHALL BE JOINED BY BUTT FUSION WELDING, IN ACCORDANCE WITH THE MANUFACTURER'S INSTRUCTIONS.
8. PROVIDE MINIMUM 0.5% SLOPE ON LIME SLURRY PIPE.
9. INSTALL WEIR AT EL 760, AS SHOWN. WEIR WILL BE LOWERED TO EL 758 PRIOR TO GYPSUM/ASH DISPOSAL FACILITY CONSTRUCTION.
10. PROTECT EXCAVATIONS BY SHORING, BRACING, SHEET PILING, OR OTHER METHODS AS REQUIRED TO PREVENT CAVE IN OF LOOSE SOIL. SEE EXCAVATION IN ACCORDANCE WITH OSHA 29 CFR 1926, SUBPART P – EXCAVATION.
11. PRIOR TO REMOVING INSULATION FROM EXISTING LIME SLURRY DISCHARGE PIPE, SCREENING MATERIALS INSULATION CONTAINING ASBESTOS, CONTACT KU ENVIRONMENTAL PROGRAM ADMINISTRATOR PAUL A. LINDA CAMPBELL PRIOR TO REMOVING INSULATION. REMOVE THIS INSULATION IN ACCORDANCE WITH OSHA REQUIREMENTS. IF IT CONTAINS ASBESTOS. DISPOSE OF ASBESTOS-CONTAINING MATERIALS IN ACCORDANCE WITH STATE OF TENNESSEE SOLID WASTE REQUIREMENTS.
12. SPACE SUPPORTS FOR 4" & LIME SLURRY PIPING ON 10' CENTER TO CENTER. SEE PIPE SUPPORT DETAIL I 60 ON 10W425-80.
EXISTING WEIR
NEW WEIR
EXISTING DIKE
NEW DIKE
EXISTING DIKE
EXISTING WEIR
EXISTING DIKE
NEW DIKE
NEW WEIR