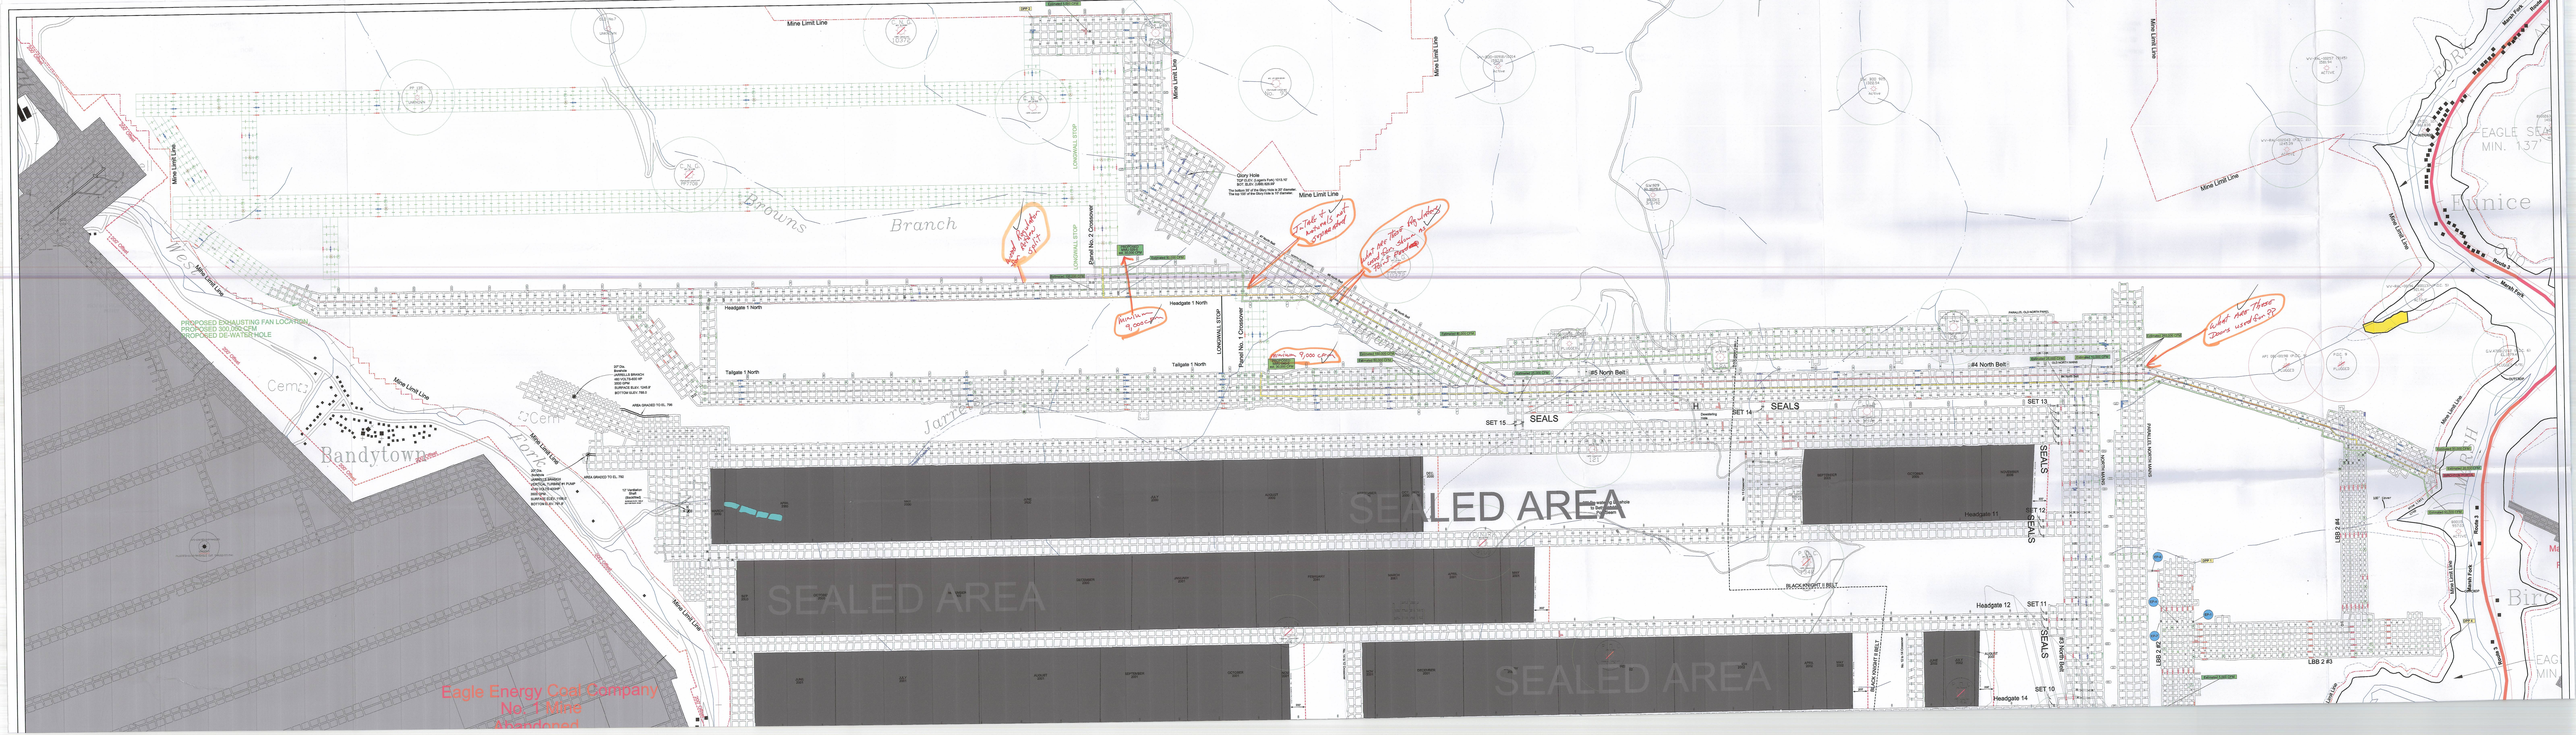

Mine Limit Line
Browns
Branch
Bandytown
Cem
Jarrett
Fork
Eagle Energy Coal Company
No. 1 Mine
Abandoned
PROPOSED EXHAUSTING FAN LOCATION
PROPOSED 300,000 CFM
PROPOSED DE-WATER HOLE
Headgate 1 North
Tailgate 1 North
Panel No. 1 Crossover
Panel No. 2 Crossover
LONGWALL STOP
Glory Hole
#5 North Belt
#4 North Belt
SEALS
SET 15
SET 14
SET 13
SET 12
SET 11
SET 10
Headgate 11
Headgate 12
Headgate 14
SEALED AREA
SEALED AREA
SEALED AREA
BLACK KNIGHT 8 BELT
LBB 2 #4
LBB 2 #3
Eunice
EAGLE SEAL
MIN. 137'
Mine Limit Line