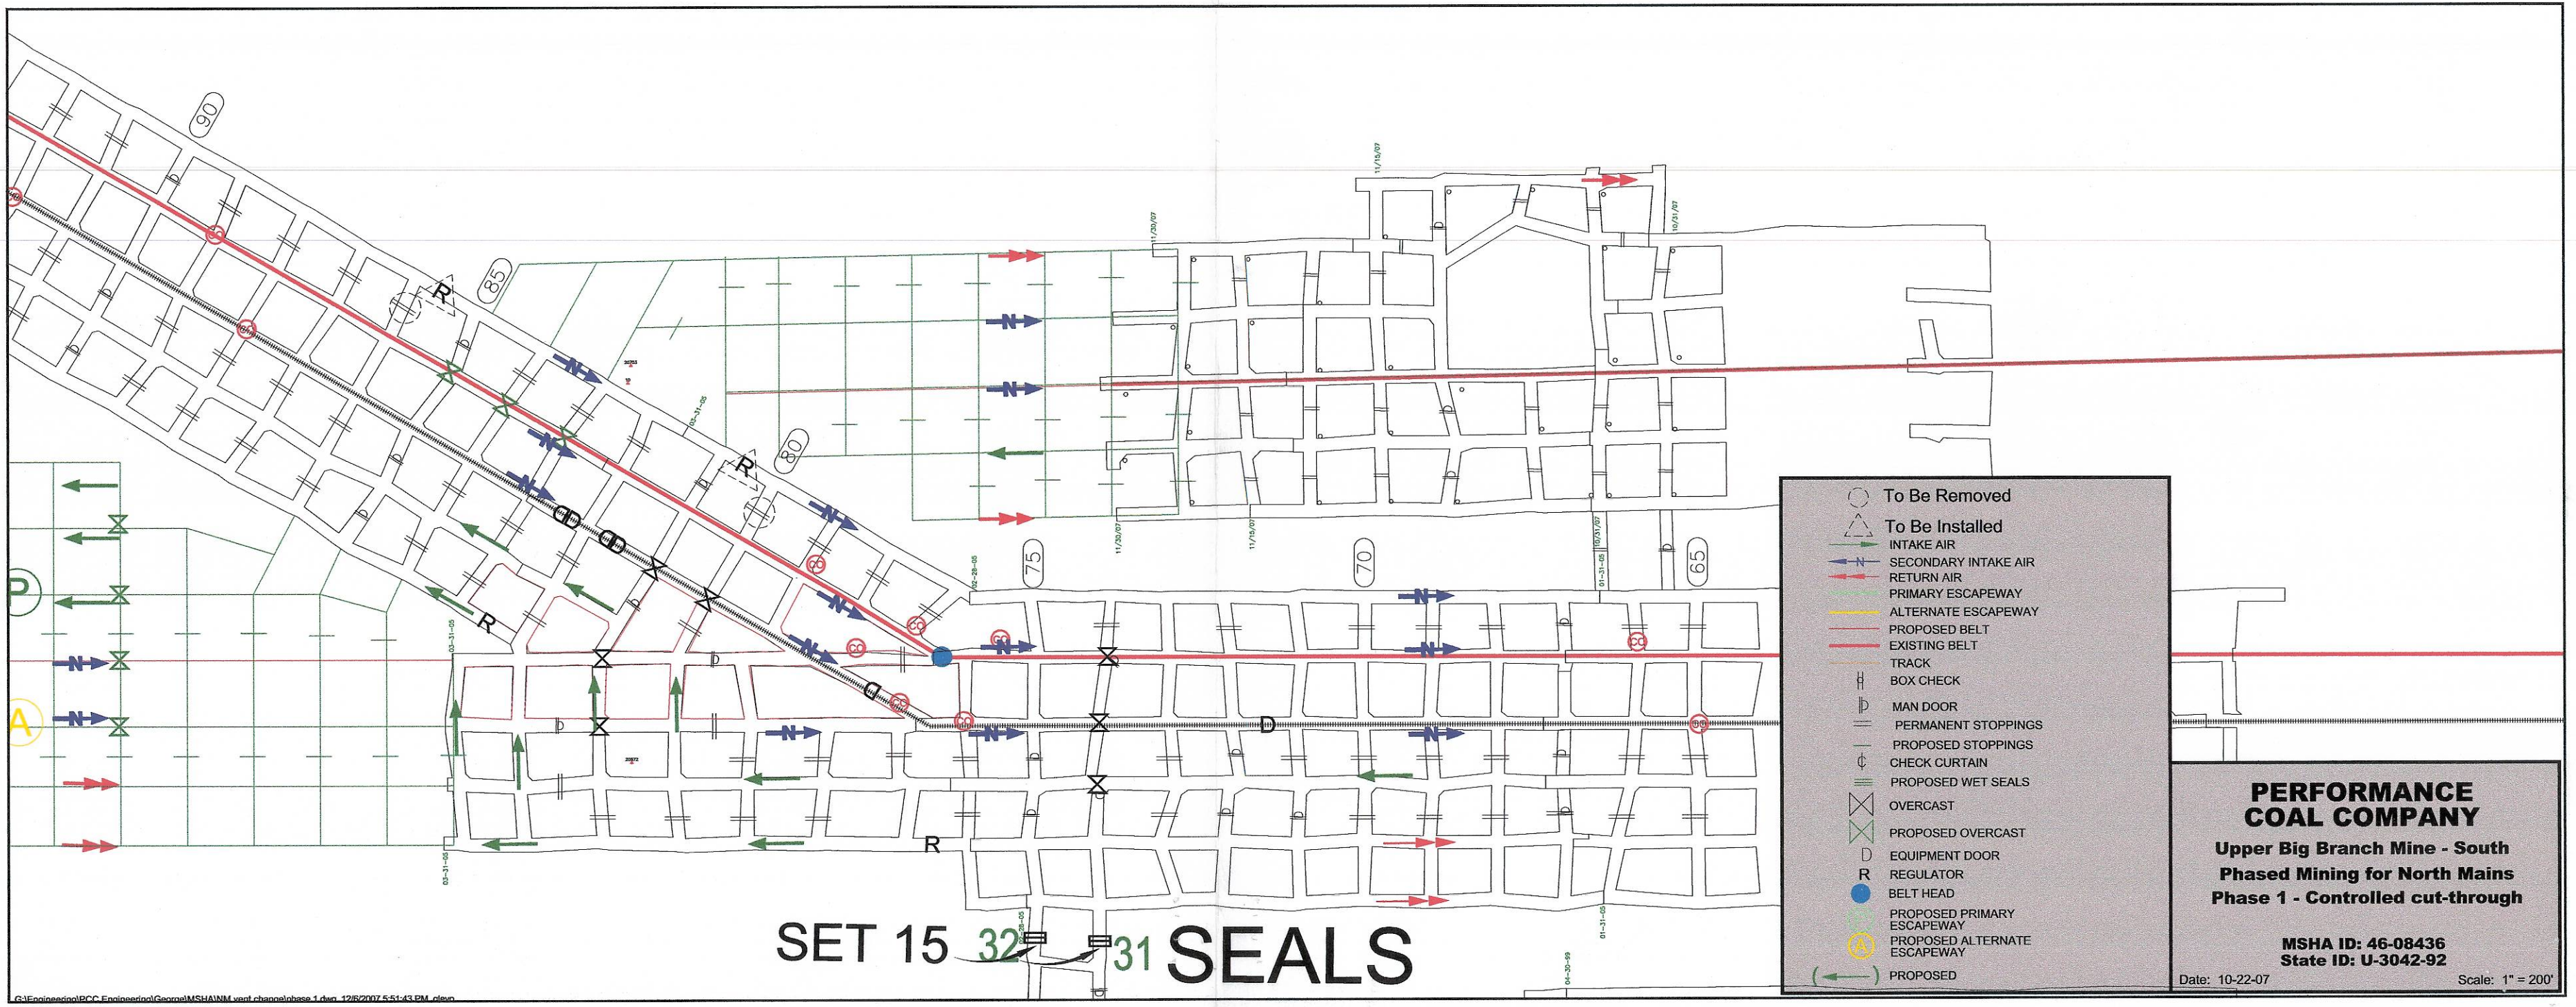
90
85
80
75
70
65
R
N
D
P
A
SET 15
32
31
SEALS
To Be Removed
To Be Installed
INTAKE AIR
SECONDARY INTAKE AIR
RETURN AIR
PRIMARY ESCAPEWAY
ALTERNATE ESCAPEWAY
PROPOSED BELT
EXISTING BELT
TRACK
BOX CHECK
MAN DOOR
PERMANENT STOPPINGS
PROPOSED STOPPINGS
CHECK CURTAIN
PROPOSED WET SEALS
OVERCAST
PROPOSED OVERCAST
EQUIPMENT DOOR
REGULATOR
BELT HEAD
PROPOSED PRIMARY ESCAPEWAY
PROPOSED ALTERNATE ESCAPEWAY
PROPOSED
PERFORMANCE COAL COMPANY
Upper Big Branch Mine - South
Phased Mining for North Mains
Phase 1 - Controlled cut-through
MSHA ID: 46-08436
State ID: U-3042-92
Date: 10-22-07
Scale: 1" = 200'
G:\Engineering\PCC Engineering\George\MSHA\NM xcut change\phase 1.dwg, 12/6/2007 5:51:43 PM, dfenn