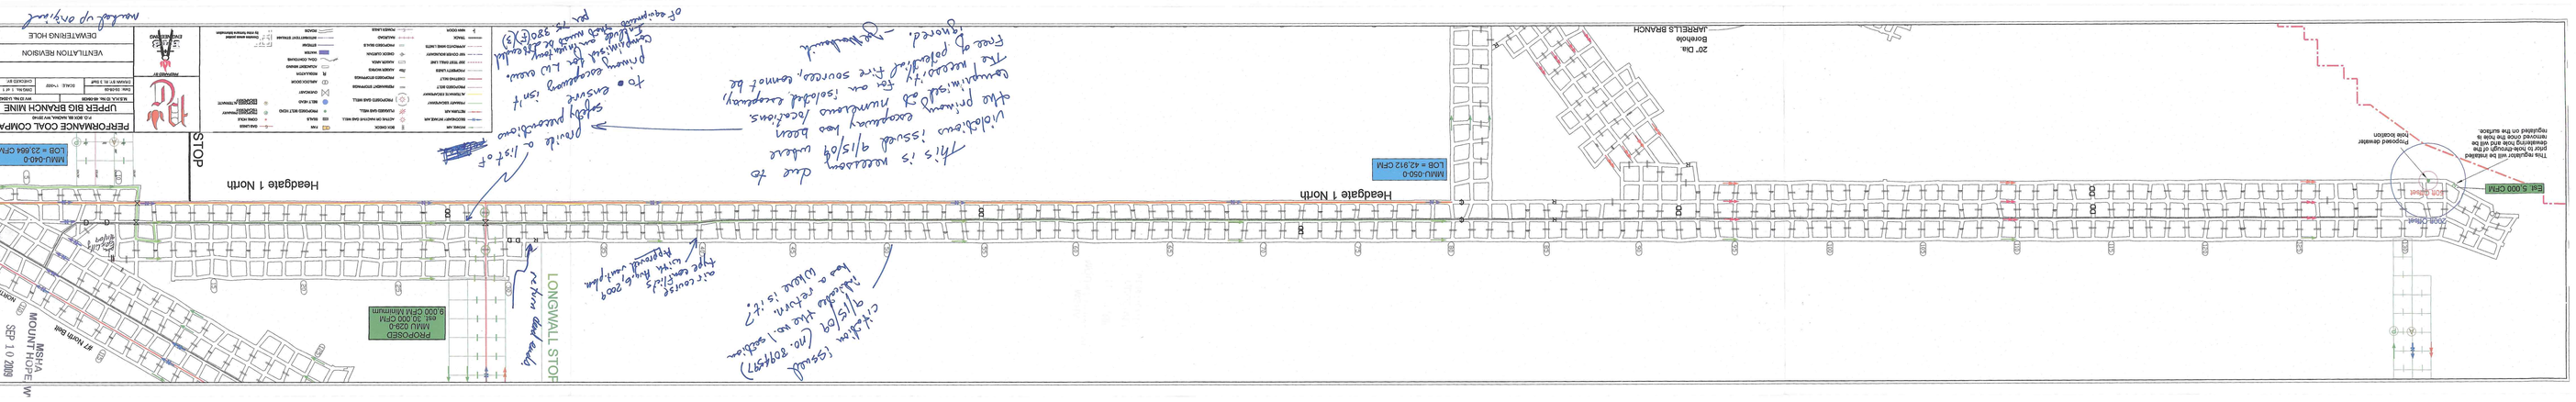

Headgate 1 North
Headgate 1 North
LONGWALL STOP
STOP
PROPOSED
MMU 029-0
est. 30 000 CFM
9,000 CFM Minimum
MMU-050-0
LOB = 42,912 CFM
MMU-040-0
LOB = 23,664 CFM
Est. 5,000 CFM
20" Dia.
Borehole
JARRELLS BRANCH
UPPER BIG BRANCH MINE
PERFORMANCE COAL COMPA
VENTILATION REVISION
DEWATERING HOLE
MSHA
MOUNT HOPE W
SEP 1 0 2009