EXHIBIT C

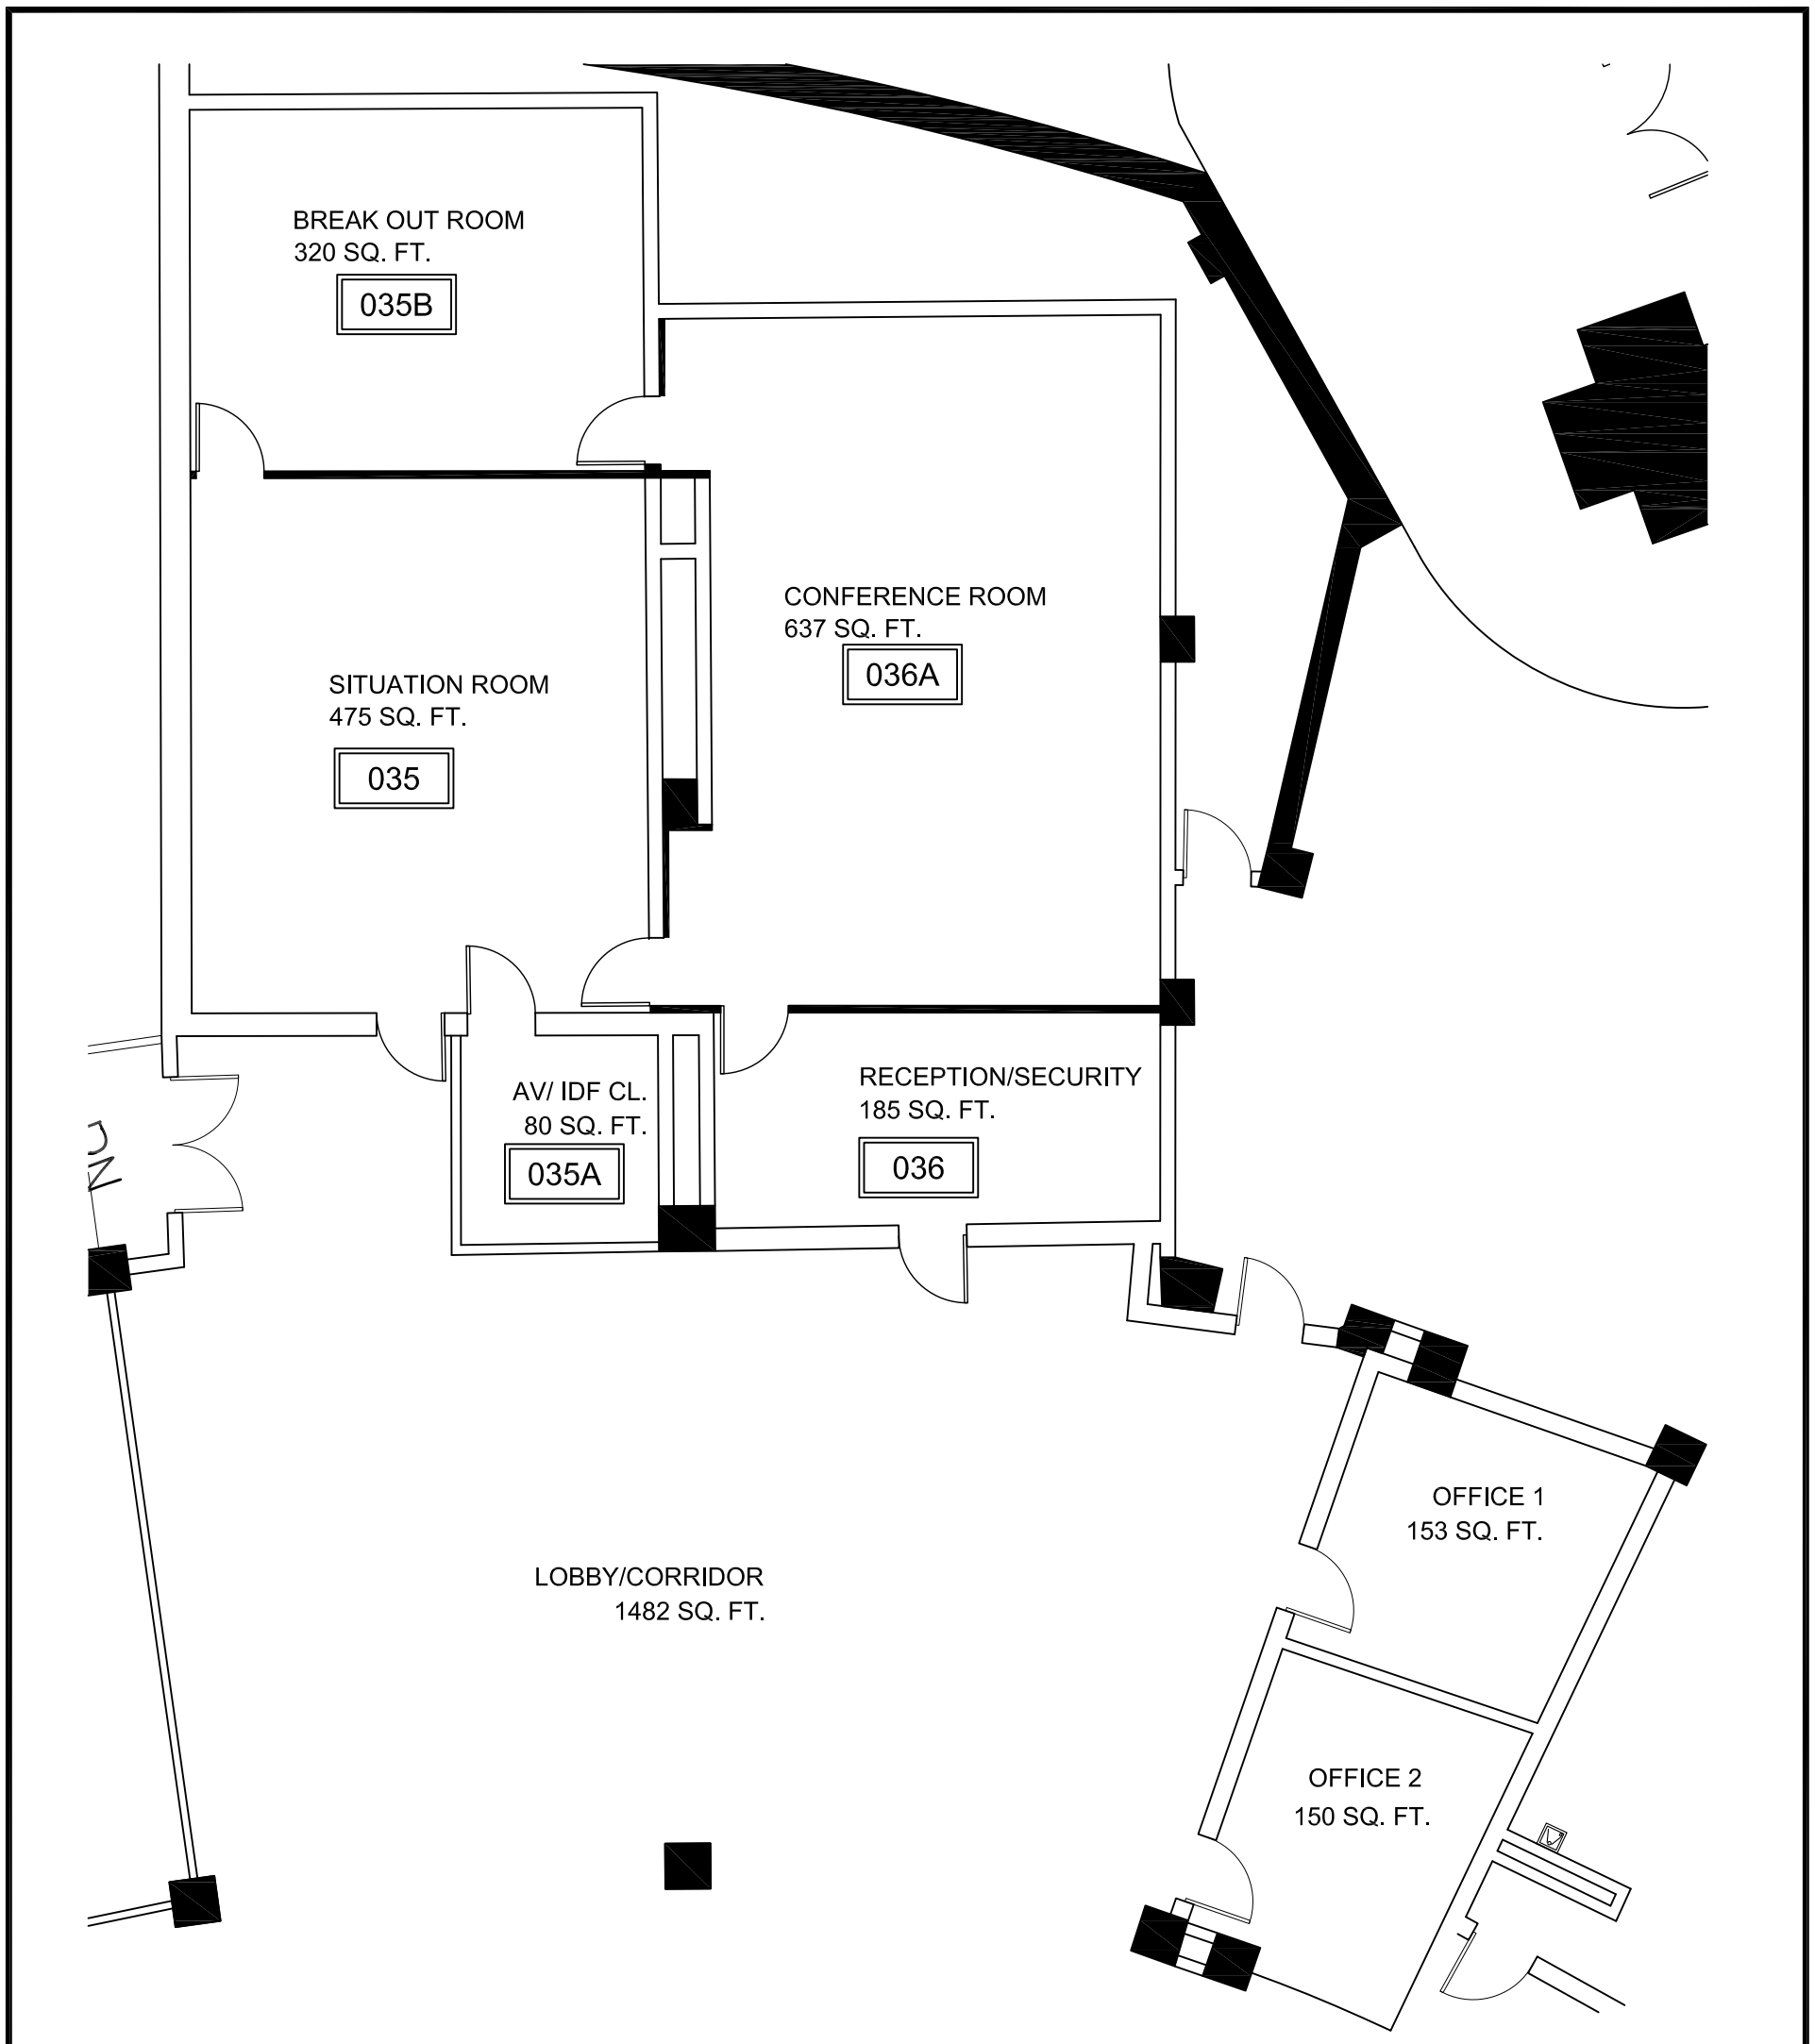

UNT EMERGENCY OPERATIONS CENTER CELL COVERAGE AREAS

TRUE NORTH

SHEET: A, 1 OF 1	TITLE: COLISEUM EOC CELL TOWER COVERAGE COLISEUM 035+036 EOC	SCALE: 1/8" = 1'-0"	DATE: 03.28.16 / BY: CNH/KJP

UNIVERSITY OF NORTH TEXAS
FACILITIES MANAGEMENT AND CONSTRUCTION
1155 UNION CIRCLE #311040, DENTON, TX 76203-5017
940-565-2751

REV #	DESCRIPTION	DATE	BY