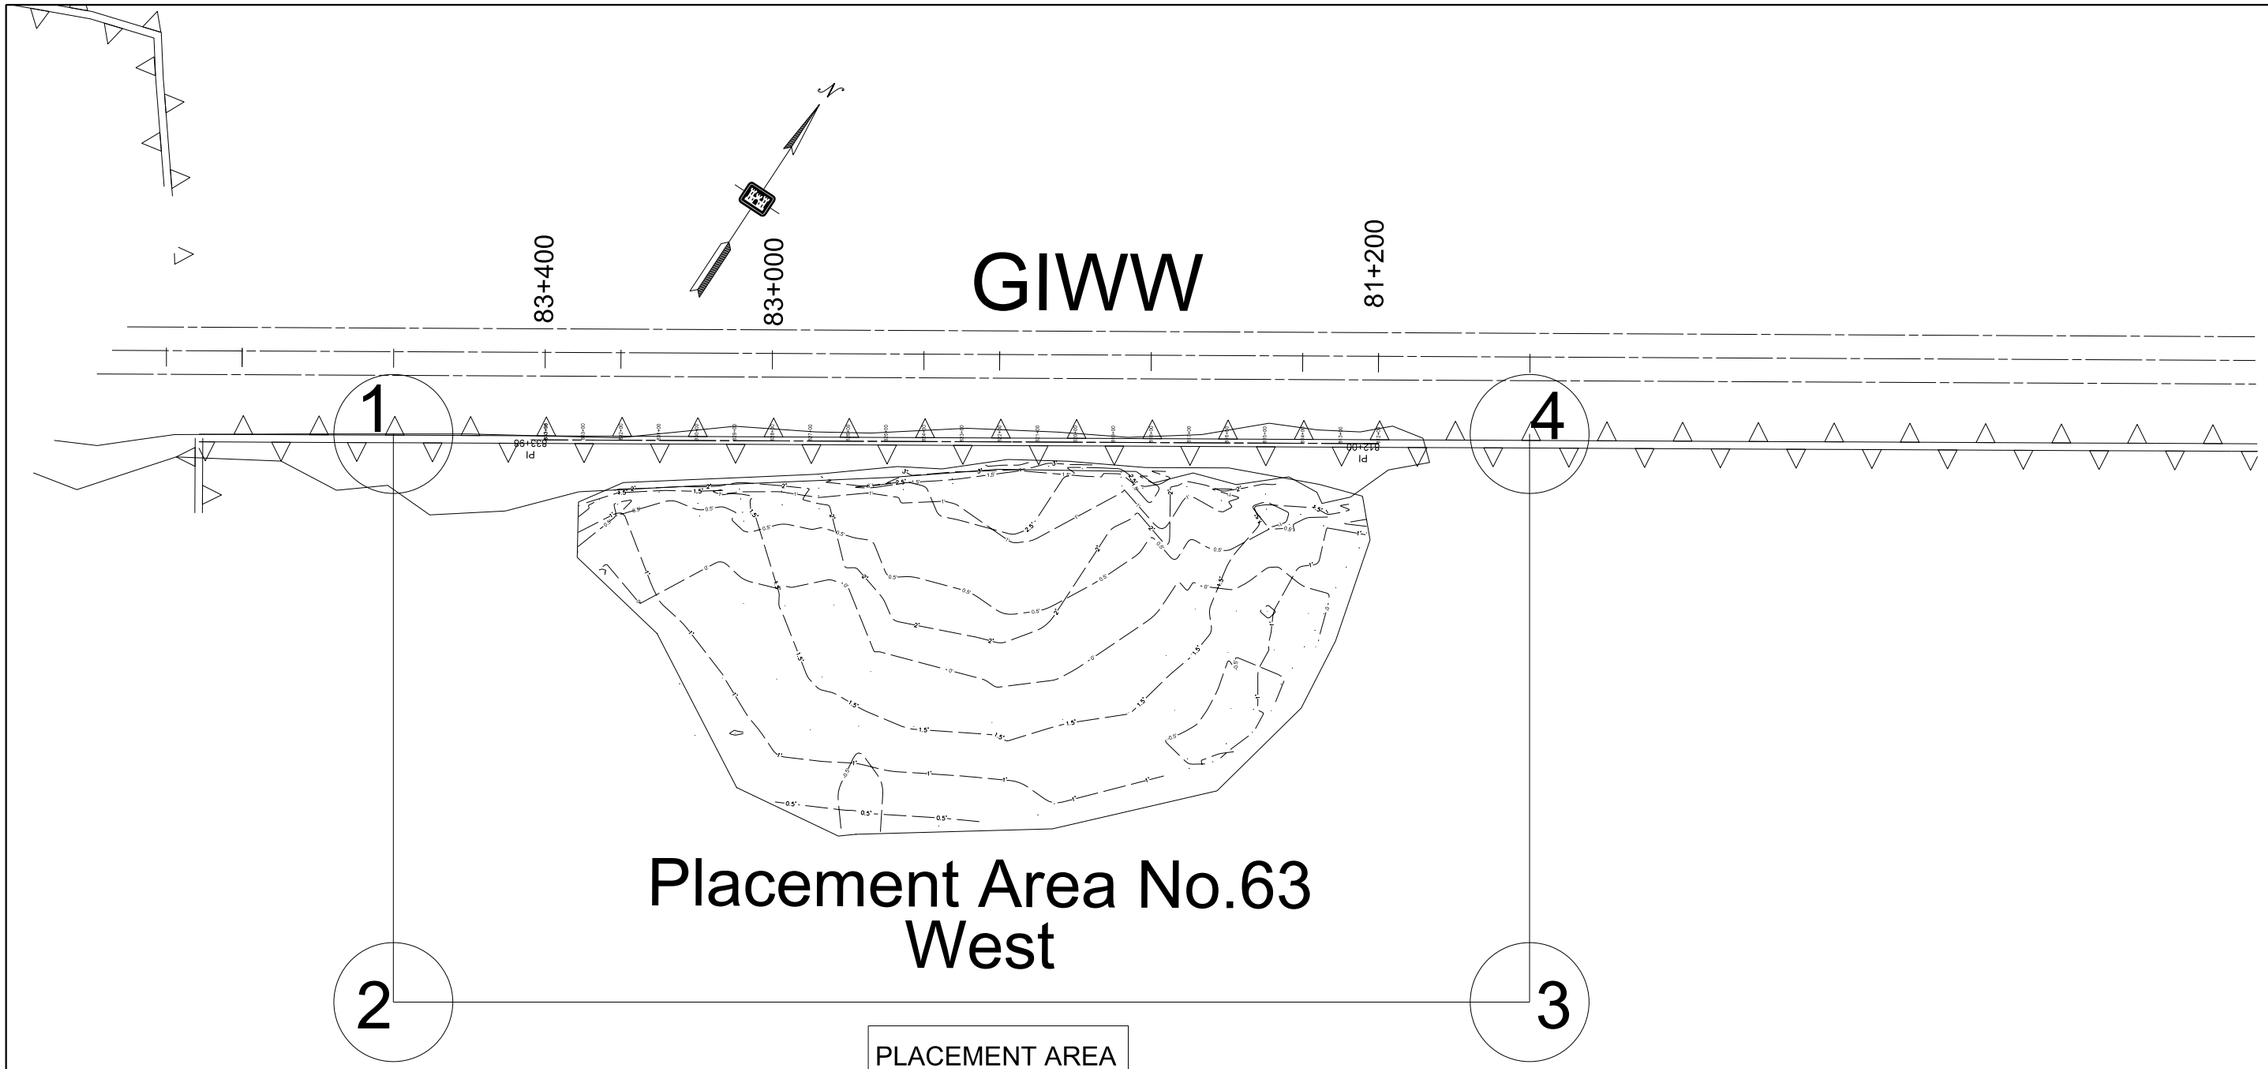

PLACEMENT AREA NO.63 WEST	
1.	X=3226829.01 Y=13641943.40
2.	X=3227653.91 Y=13640690.59
3.	X=3230159.53 Y=13642340.40
4.	X=3229334.62 Y=13643593.21

PLAN

0 200 400 600

SCALE IN FEET

THIS DRAWING ACCOMPANIES MODIFICATION NO. NG0013 TO CONTRACT NO. W912HY-10-C-0036 .

SOLICITATION NO. W912HY-10-B-0021

U.S. Army Corps of Engineers
Galveston District

Rev.	Description	Date	By
1	FOLLOW UP SEAGRASS SURVEYS	SEPT.2012	DWJ

U.S. ARMY ENGINEER DISTRICT, GALVESTON
CORPS OF ENGINEERS
GALVESTON, TEXAS

Drawn by: D.W.J. Date: AUG 2010
Designed by: D.W.J. Rev.
Checked by: L.F.S. Scale: AS SHOWN
Submitted by: DONALD W. CARLOCK, P.E. Approval Recommended: H. SUTCLIFFE, P.E.
Area Engineer Chief, Engineering Branch
Approved by: PETE G. PEREZ, P.E.
Deputy Chief, Engineering and Construction Division

PREPARED UNDER THE DIRECTION OF
CHRISTOPHER W. SALLESE, COL., C.E.,
DISTRICT COMMANDER

GULF INTRACOASTAL WATERWAY, TEXAS
GALVESTON CAUSEWAY TO CHOCOLATE BAYOU
LEVEE REHABILITATION

LOCATION PLAN
PA 63 WEST

Drawing No.:
2
Sheet 2 of 4

File No. IWW 1125-134