WOODHILL SQUARE
BUILDING 4

BLDG # 0604
10-2013

Exterior Gross Area
30003

Safety Legend

- Areas of Refuge
- Tornado Shelter Areas
- Exit/Evacuation Routes

In case of fire, do not use elevator

AED Automatic External Defibrillator

CHAIR Evacuation Chair

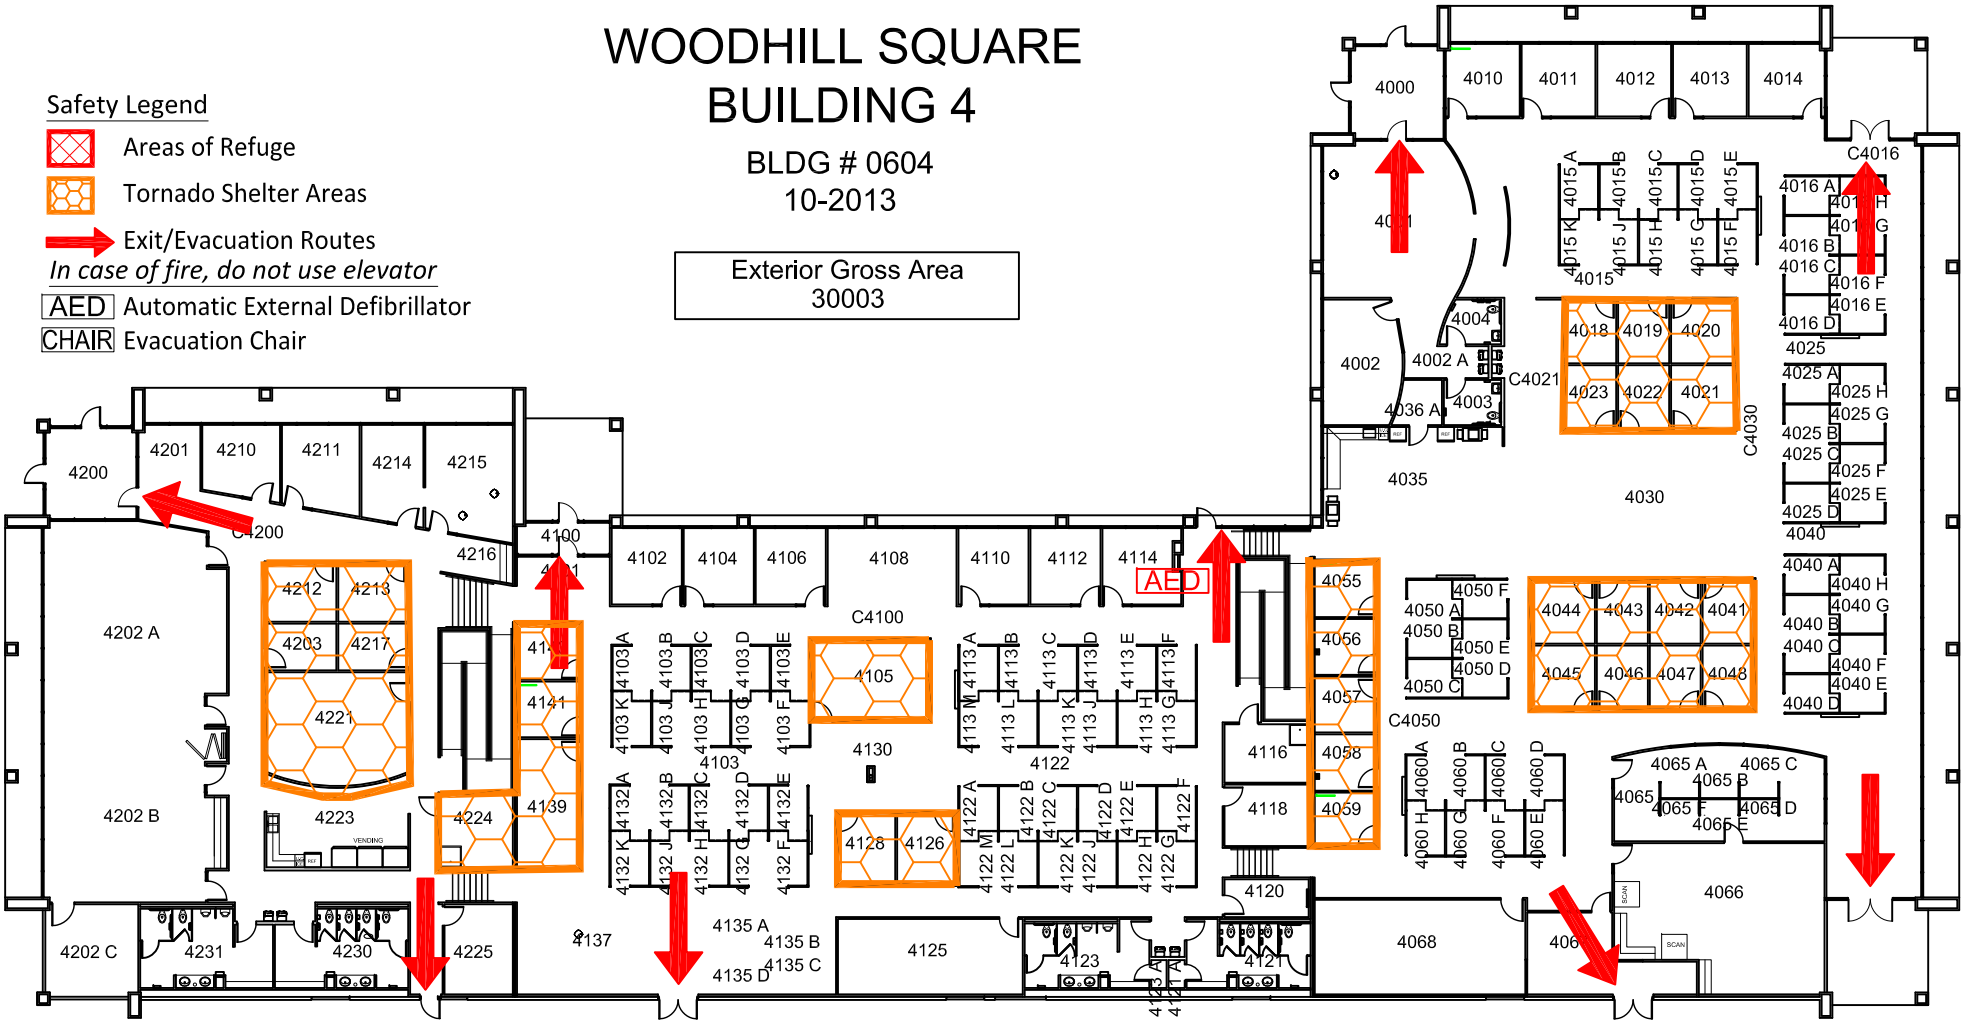

N

FIRST FLOOR PLAN

0' 10' 20' 30'

GRAPHIC SCALE