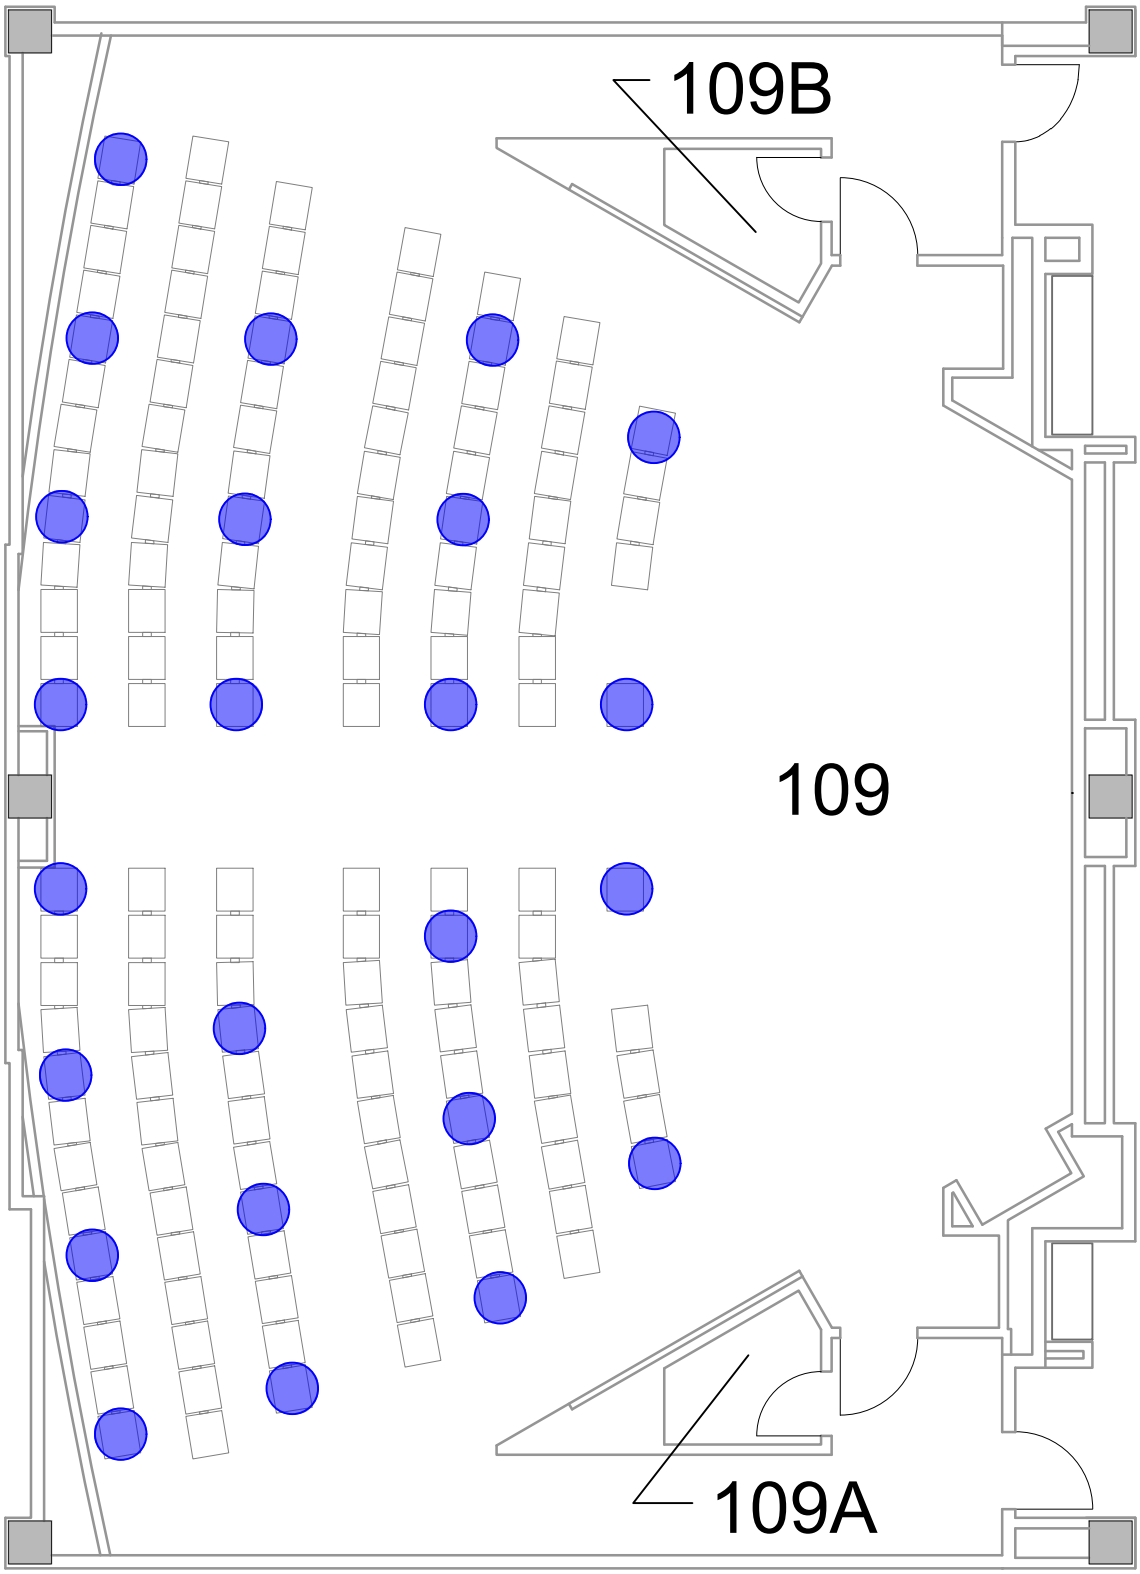

COVID 6'-0" SOCIAL DISTANCING PLAN - FALL 2020

CHEMISTRY BUILDING
RM 109

SD CAP:

24

UNT
UNIVERSITY OF NORTH TEXAS®
FACILITIES PLANNING, DESIGN, & CONSTRUCTION