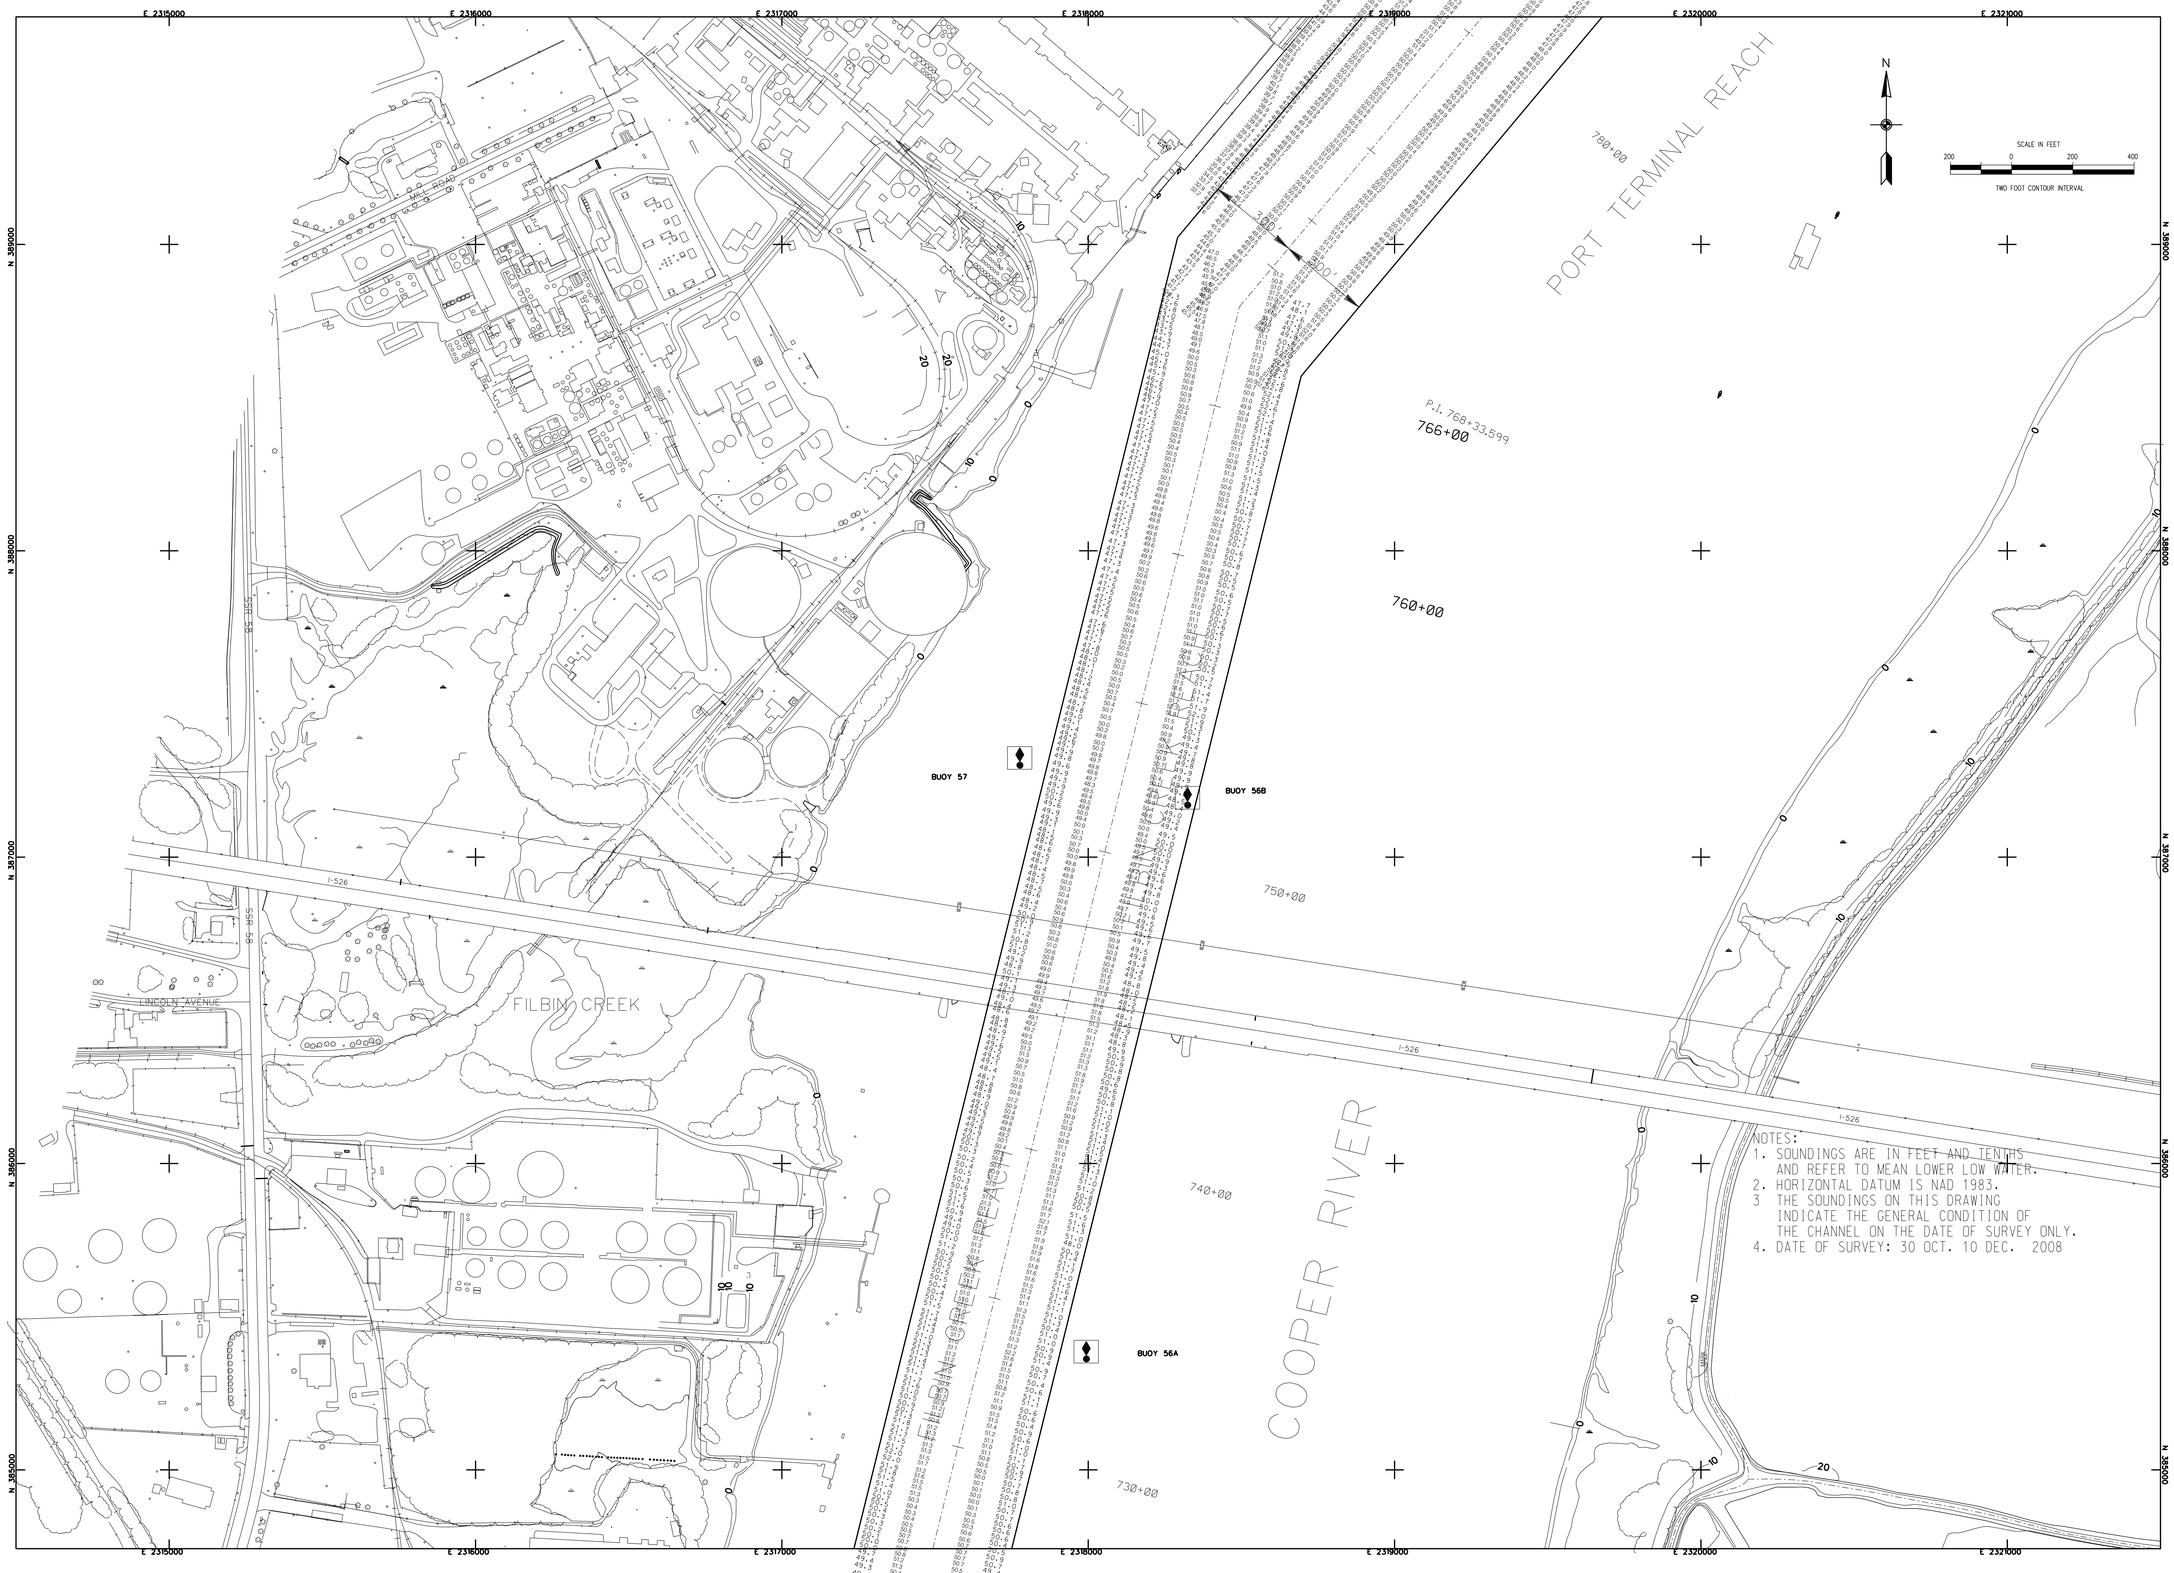

NOTES:
1. SOUNDINGS ARE IN FEET AND TENTHS AND REFER TO MEAN LOWER LOW WATER.
2. HORIZONTAL DATUM IS NAD 1983.
3 THE SOUNDINGS ON THIS DRAWING INDICATE THE GENERAL CONDITION OF THE CHANNEL ON THE DATE OF SURVEY ONLY.
4. DATE OF SURVEY: 30 OCT. 10 DEC. 2008

US Army Corps of Engineers
Charleston District

MARK	DESCRIPTION	DATE	APPR.	MARK	DESCRIPTION	DATE	APPR.

Designed by:
Drawn by: MRV
Reviewed by:
Submitted by:
Date: DEC. 08
Rev:
Design file no. 9240
Drawing Code:
File name:
Plot date:
Dwg. scale: 1" = 200'

U.S. ARMY ENGINEER DISTRICT
CORPS OF ENGINEERS
CHARLESTON, SOUTH CAROLINA

CHARLESTON HARBOR
UPPER CHARLESTON PROFILES
9240
CHARLESTON COUNTY SOUTH CAROLINA

SHEET REFERENCE NUMBER

SHEET 12 OF 13