US Army Corps of Engineers
Charleston District

MARK	DESCRIPTION	DATE	APPR.

MARK	DESCRIPTION	DATE	APPR.

Designed by:
Date: DEC.08
Rev:
Drawn by: MRV
Chd by:
Design file no.: 9240
Reviewed by:
Drawing Code:
Submitted by:
File name:
Plot date:
Orig. scale: 1" = 200'

U.S. ARMY ENGINEER DISTRICT
CORPS OF ENGINEERS
CHARLESTON, SOUTH CAROLINA

CHARLESTON HARBOR
UPPER CHARLESTON PROFILES
9240
CHARLESTON COUNTY SOUTH CAROLINA

SHEET REFERENCE NUMBER
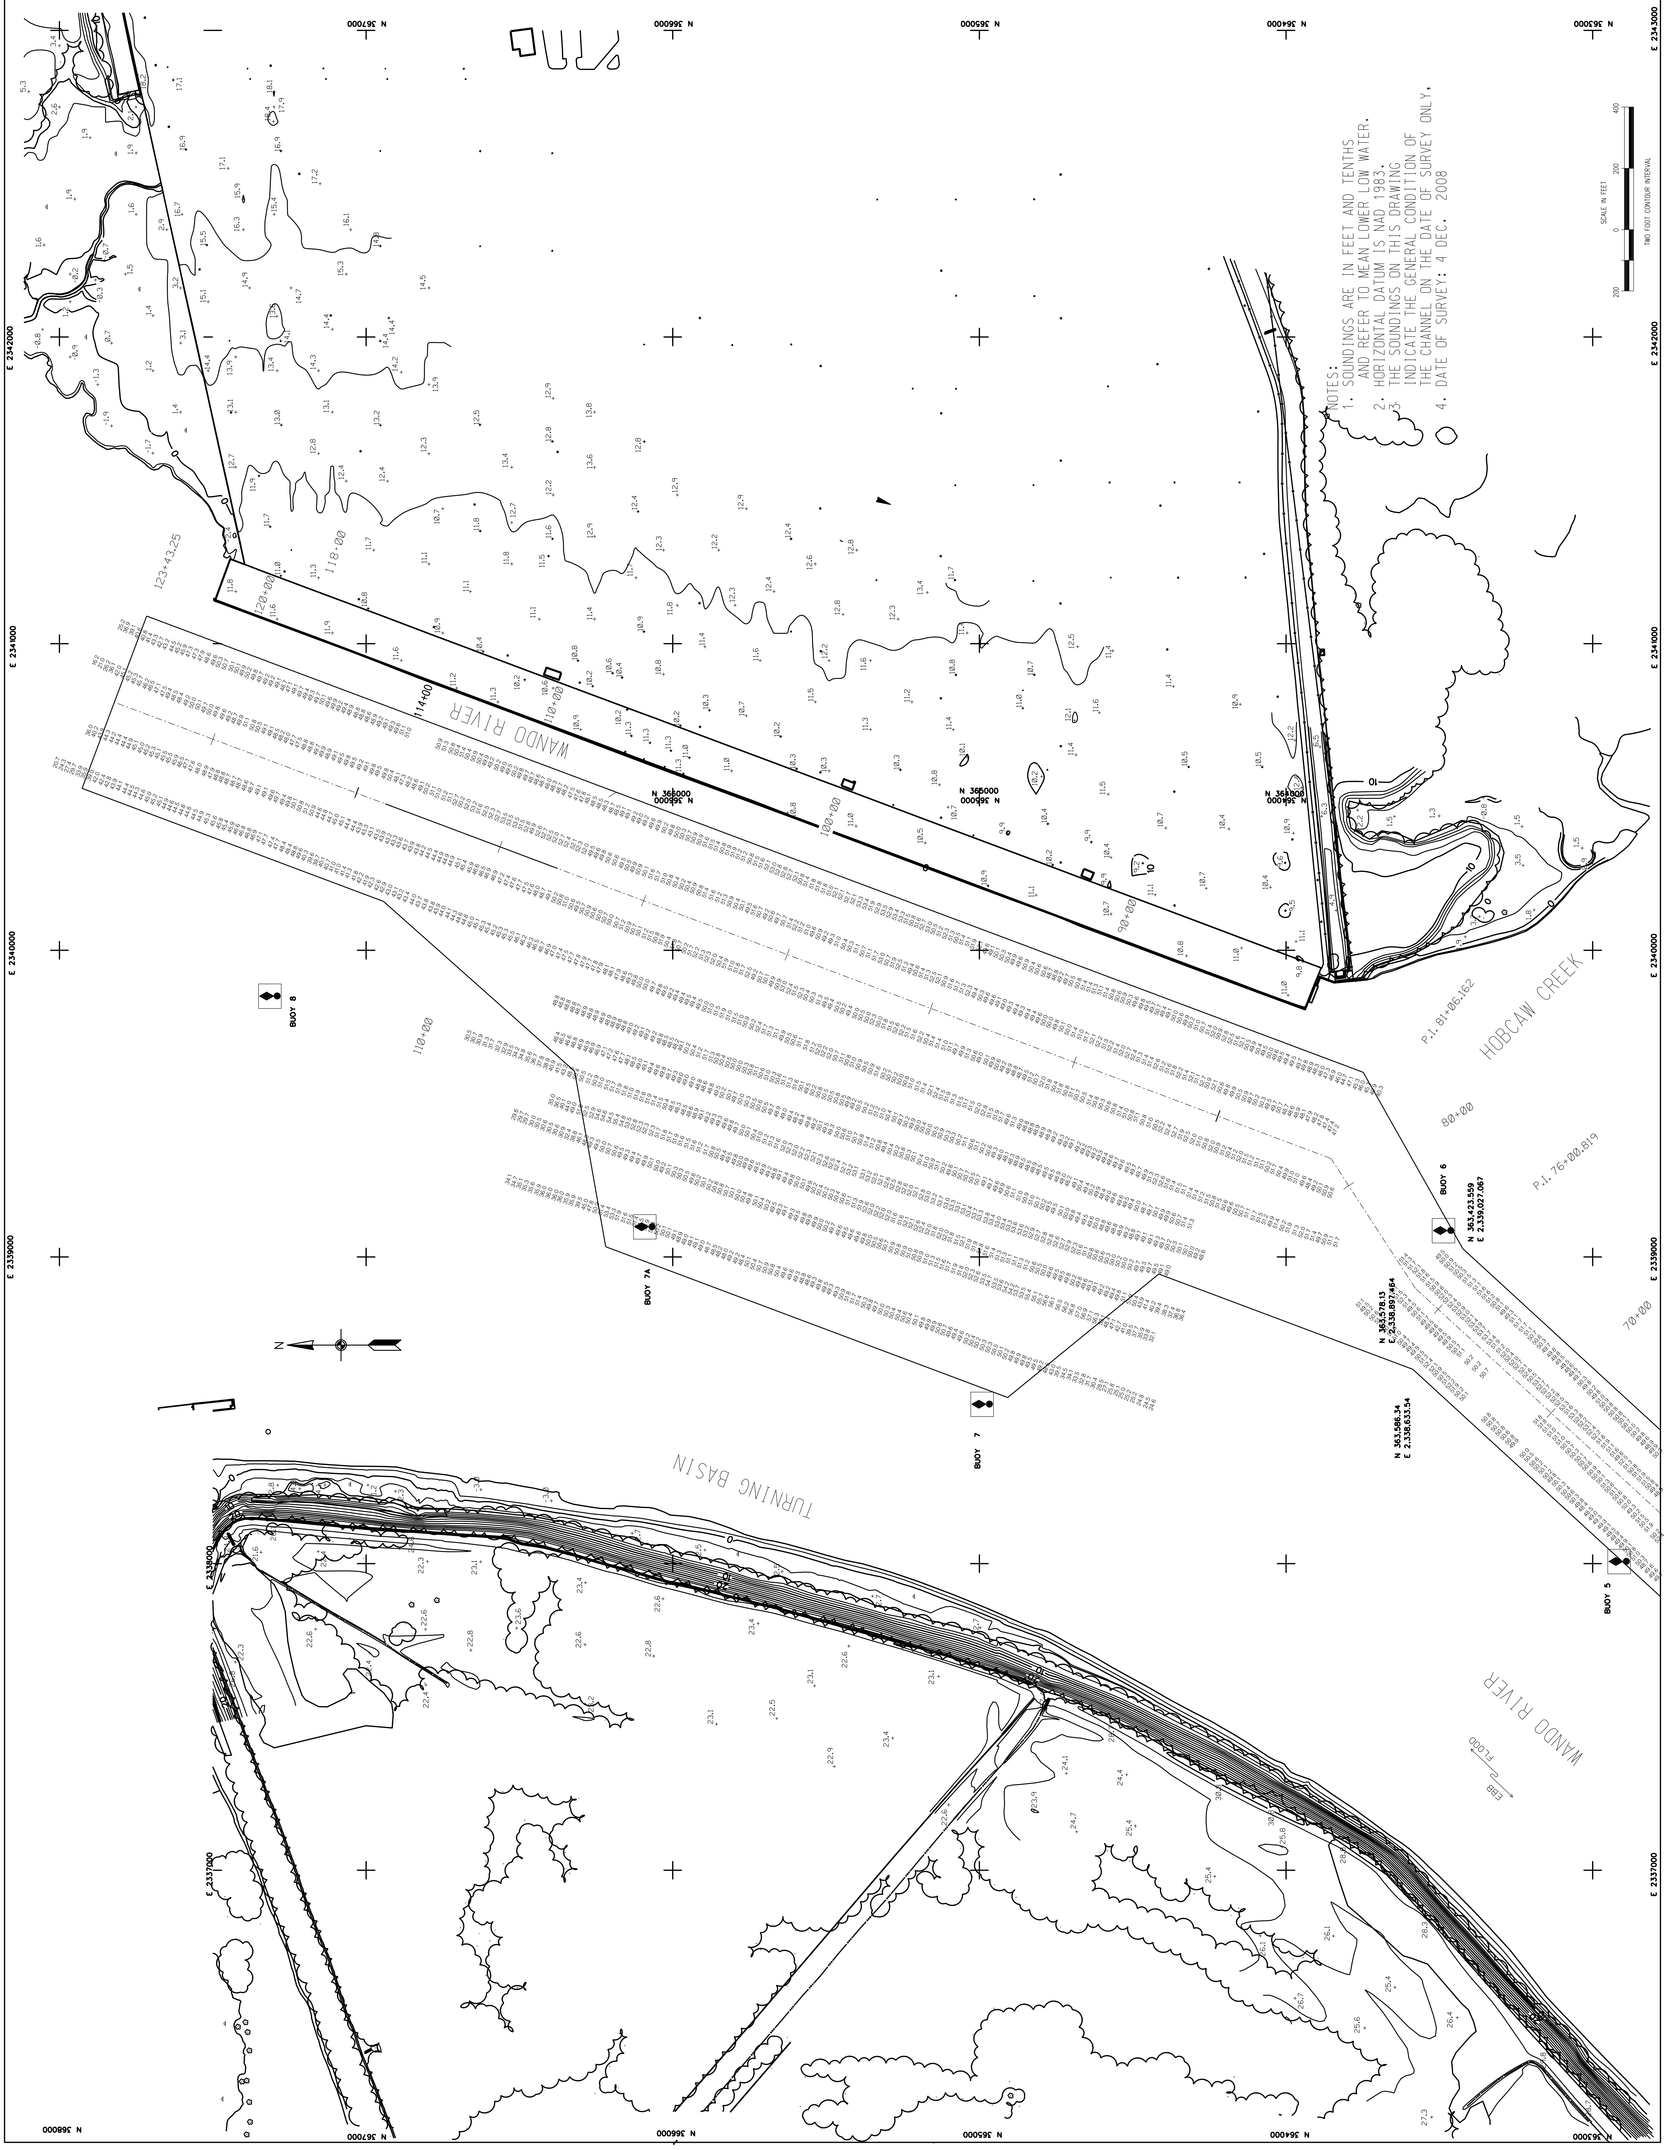
SHEET 4 OF 13