STATION	DESCRIPTION	ELEV.	OFFSET	SIDE	NAD83 COORDINATES		OLD STATION	NAD27 COORDINATES	
					EASTING	NORTHING		EASTING	NORTHING
866+86.75	OFFSET MONUMENT		189.91	LEFT	2,672,157.06	716,511.77	866+10.00	2672227.75	292168.11
	OFFSET MONUMENT		190.02	RIGHT	2,671,927.04	716,814.17		2671997.58	292470.47
881+96.50	OFFSET MONUMENT		189.91	LEFT	2,670,955.42	715,597.76	883+20.00	2671026.27	291253.48
	OFFSET MONUMENT		190.01	RIGHT	2,670,725.40	715,900.16		2670796.10	291555.84
896+74.79	OFFSET MONUMENT		189.93	LEFT	2,669,778.82	714,702.80	897+98.00	2669849.82	290357.91
	OFFSET MONUMENT		189.17	RIGHT	2,669,549.31	715,004.52		2669620.16	290659.60
911+74.32	OFFSET MONUMENT		189.94	LEFT	2,668,585.32	713,794.98	912+97.60	2668656.48	289449.48
	OFFSET MONUMENT		189.39	RIGHT	2,668,355.68	714,096.88		2668426.68	289751.35

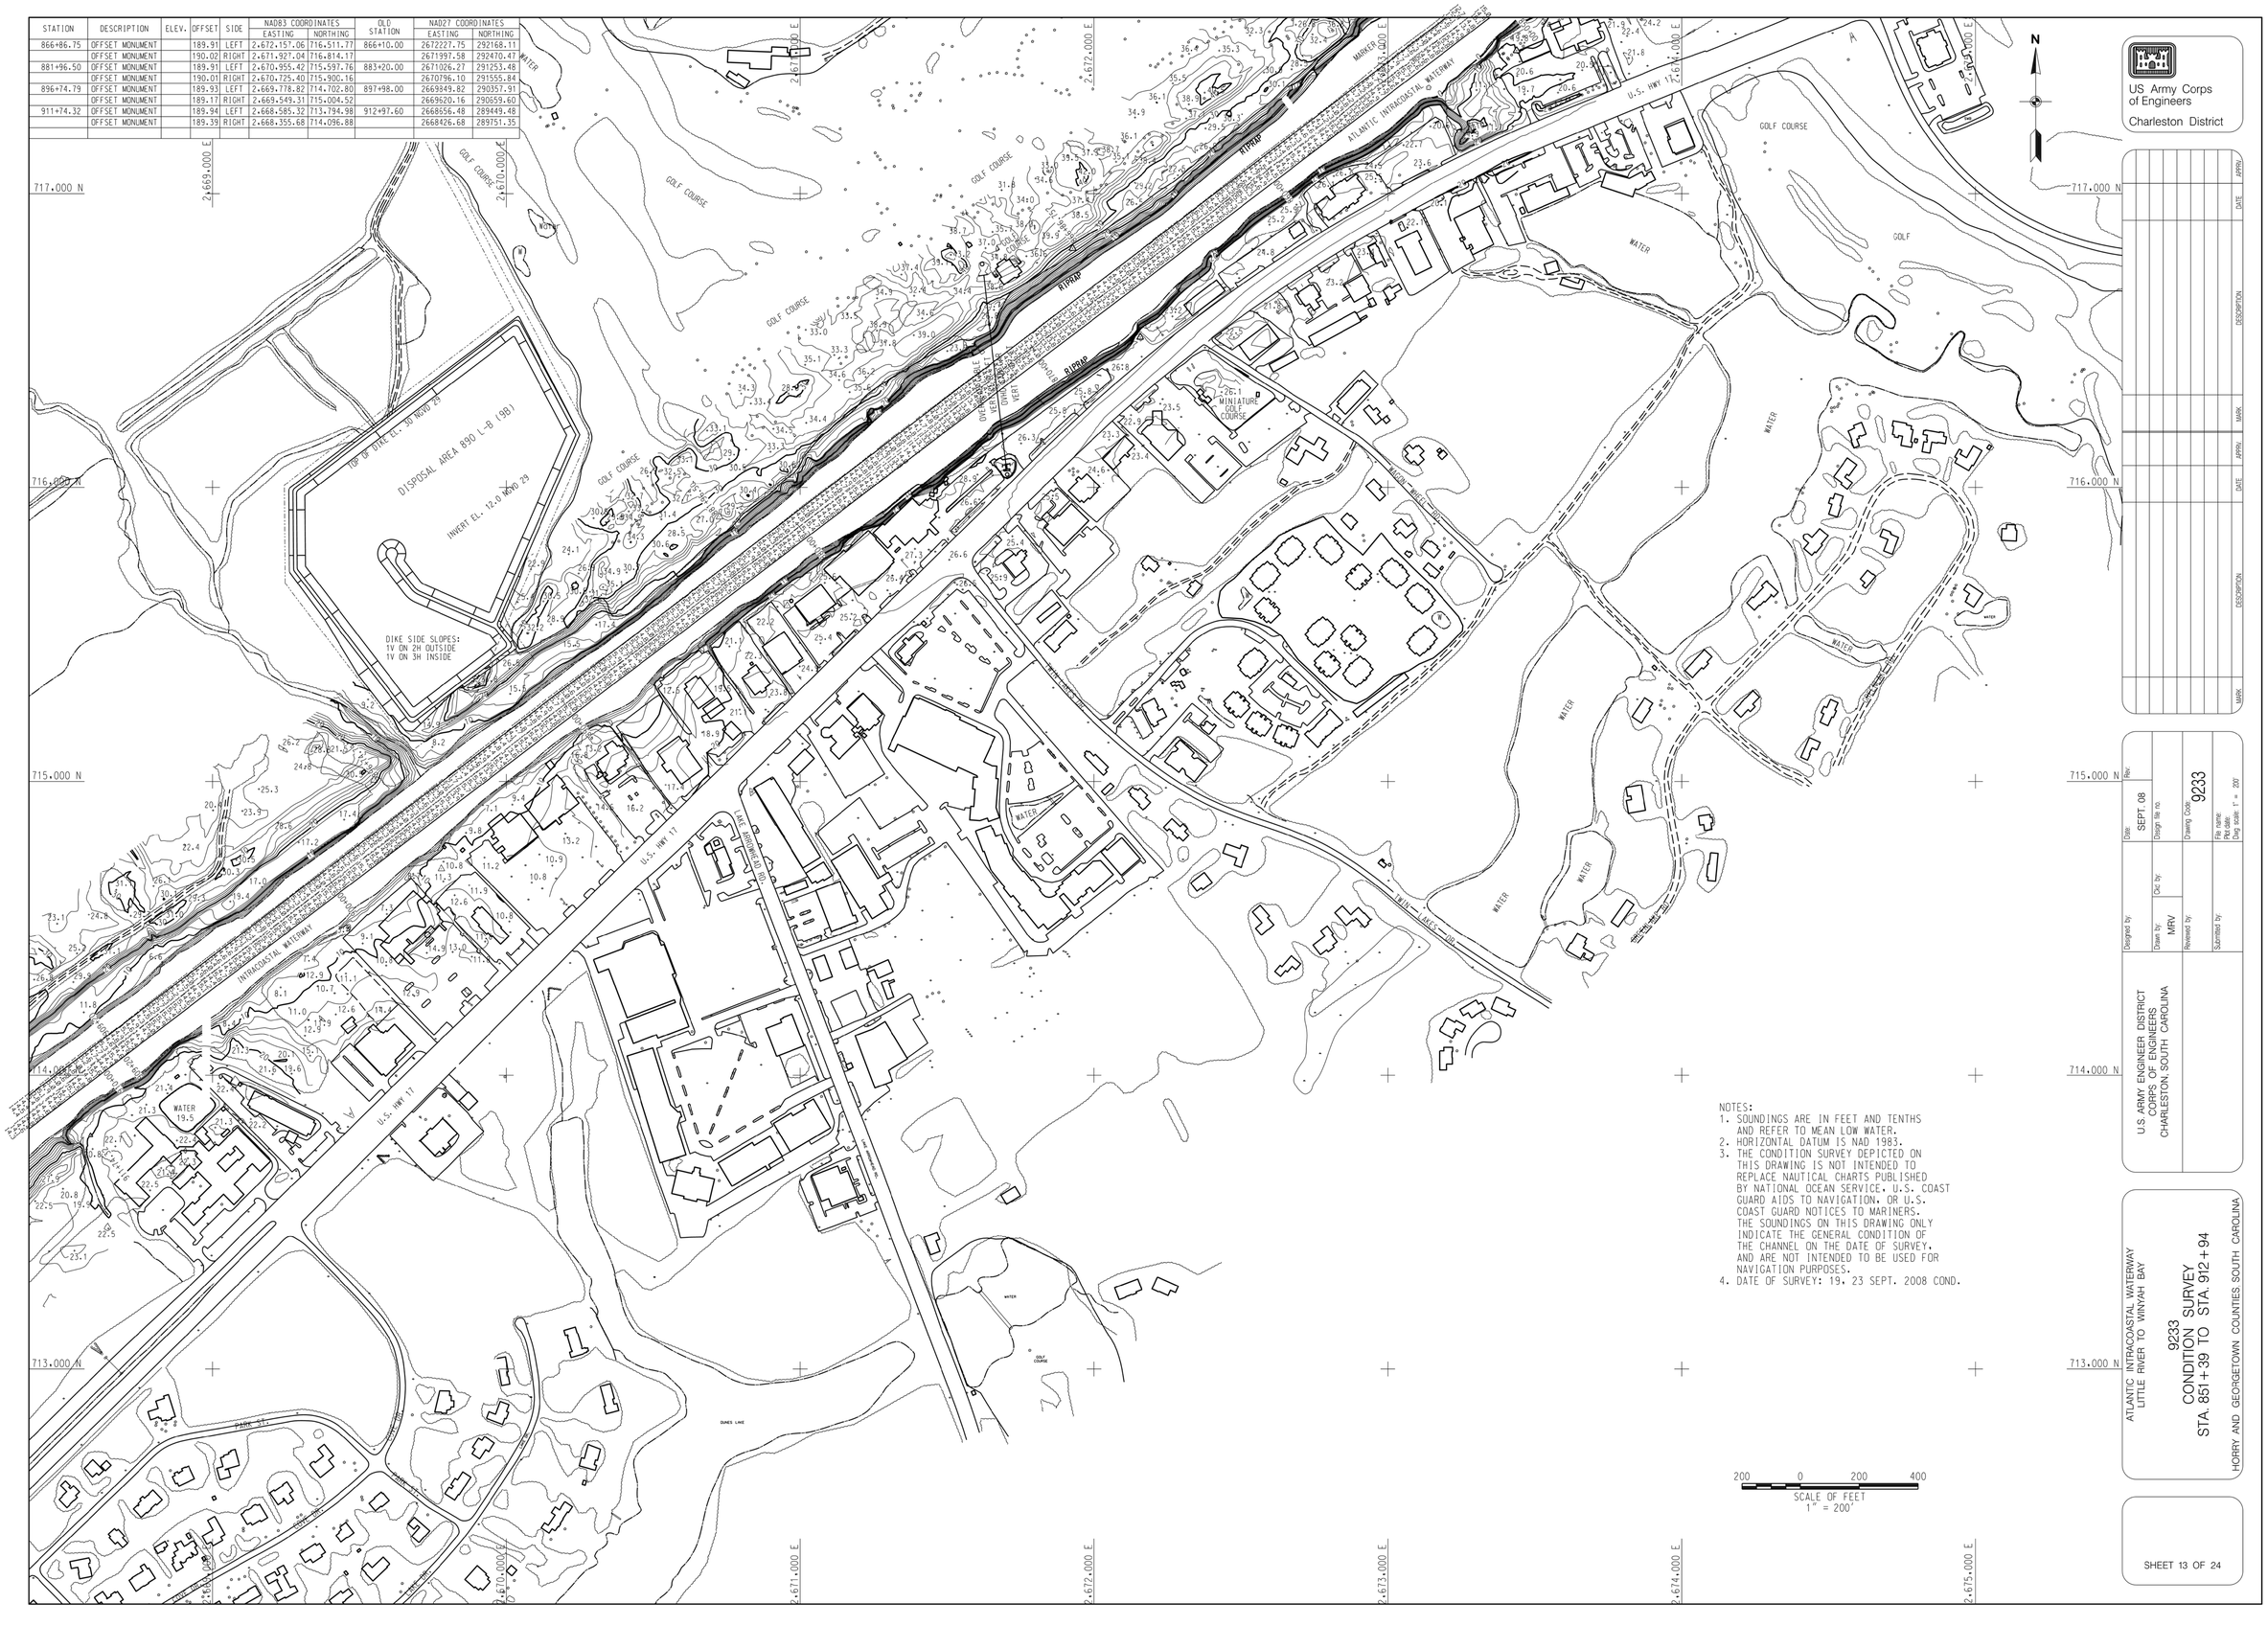

NOTES:
1. SOUNDINGS ARE IN FEET AND TENTHS AND REFER TO MEAN LOW WATER.
2. HORIZONTAL DATUM IS NAD 1983.
3. THE CONDITION SURVEY DEPICTED ON THIS DRAWING IS NOT INTENDED TO REPLACE NAUTICAL CHARTS PUBLISHED BY NATIONAL OCEAN SERVICE, U.S. COAST GUARD AIDS TO NAVIGATION, OR U.S. COAST GUARD NOTICES TO MARINERS. THE SOUNDINGS ON THIS DRAWING ONLY INDICATE THE GENERAL CONDITION OF THE CHANNEL ON THE DATE OF SURVEY, AND ARE NOT INTENDED TO BE USED FOR NAVIGATION PURPOSES.
4. DATE OF SURVEY: 19, 23 SEPT. 2008 COND.

MARK	DESCRIPTION	DATE	APPRV.	MARK	DESCRIPTION	DATE	APPRV.

Designed by:
Date: SEPT. 08
Drawing file no.:
Drawing Code: 9233
Drawn by: MRV
Checked by:
Reviewed by:
Submitted by:
File name:
Plot date:
Dwg scale: 1" = 200'

U.S. ARMY ENGINEER DISTRICT
CORPS OF ENGINEERS
CHARLESTON, SOUTH CAROLINA

ATLANTIC INTRACOASTAL WATERWAY
LITTLE RIVER TO WINYAH BAY

9233
CONDITION SURVEY
STA. 851+39 TO STA. 912+94

HORRY AND GEORGETOWN COUNTIES SOUTH CAROLINA

SHEET 13 OF 24