US Army Corps of Engineers
Charleston District

MARK	DESCRIPTION	DATE	APPRV	MARK	DESCRIPTION	DATE	APPRV

U.S. ARMY ENGINEER DISTRICT
CORPS OF ENGINEERS
CHARLESTON, SOUTH CAROLINA

Designed by: | Date: SEPT. 08
Drawn by: M/RV | Ckd by: | Design file no.
Reviewed by: | Drawing Code: 9233
Submitted by: | File name: | Plot date: | Dwg scale: 1" = 200'

ATLANTIC INTRACOASTAL WATERWAY
LITTLE RIVER TO WINYAH BAY
9233
CONDITION SURVEY
STA. 1566+07 TO STA. 1618+05
HORRY AND GEORGETOWN COUNTIES, SOUTH CAROLINA

SHEET 23 OF 24

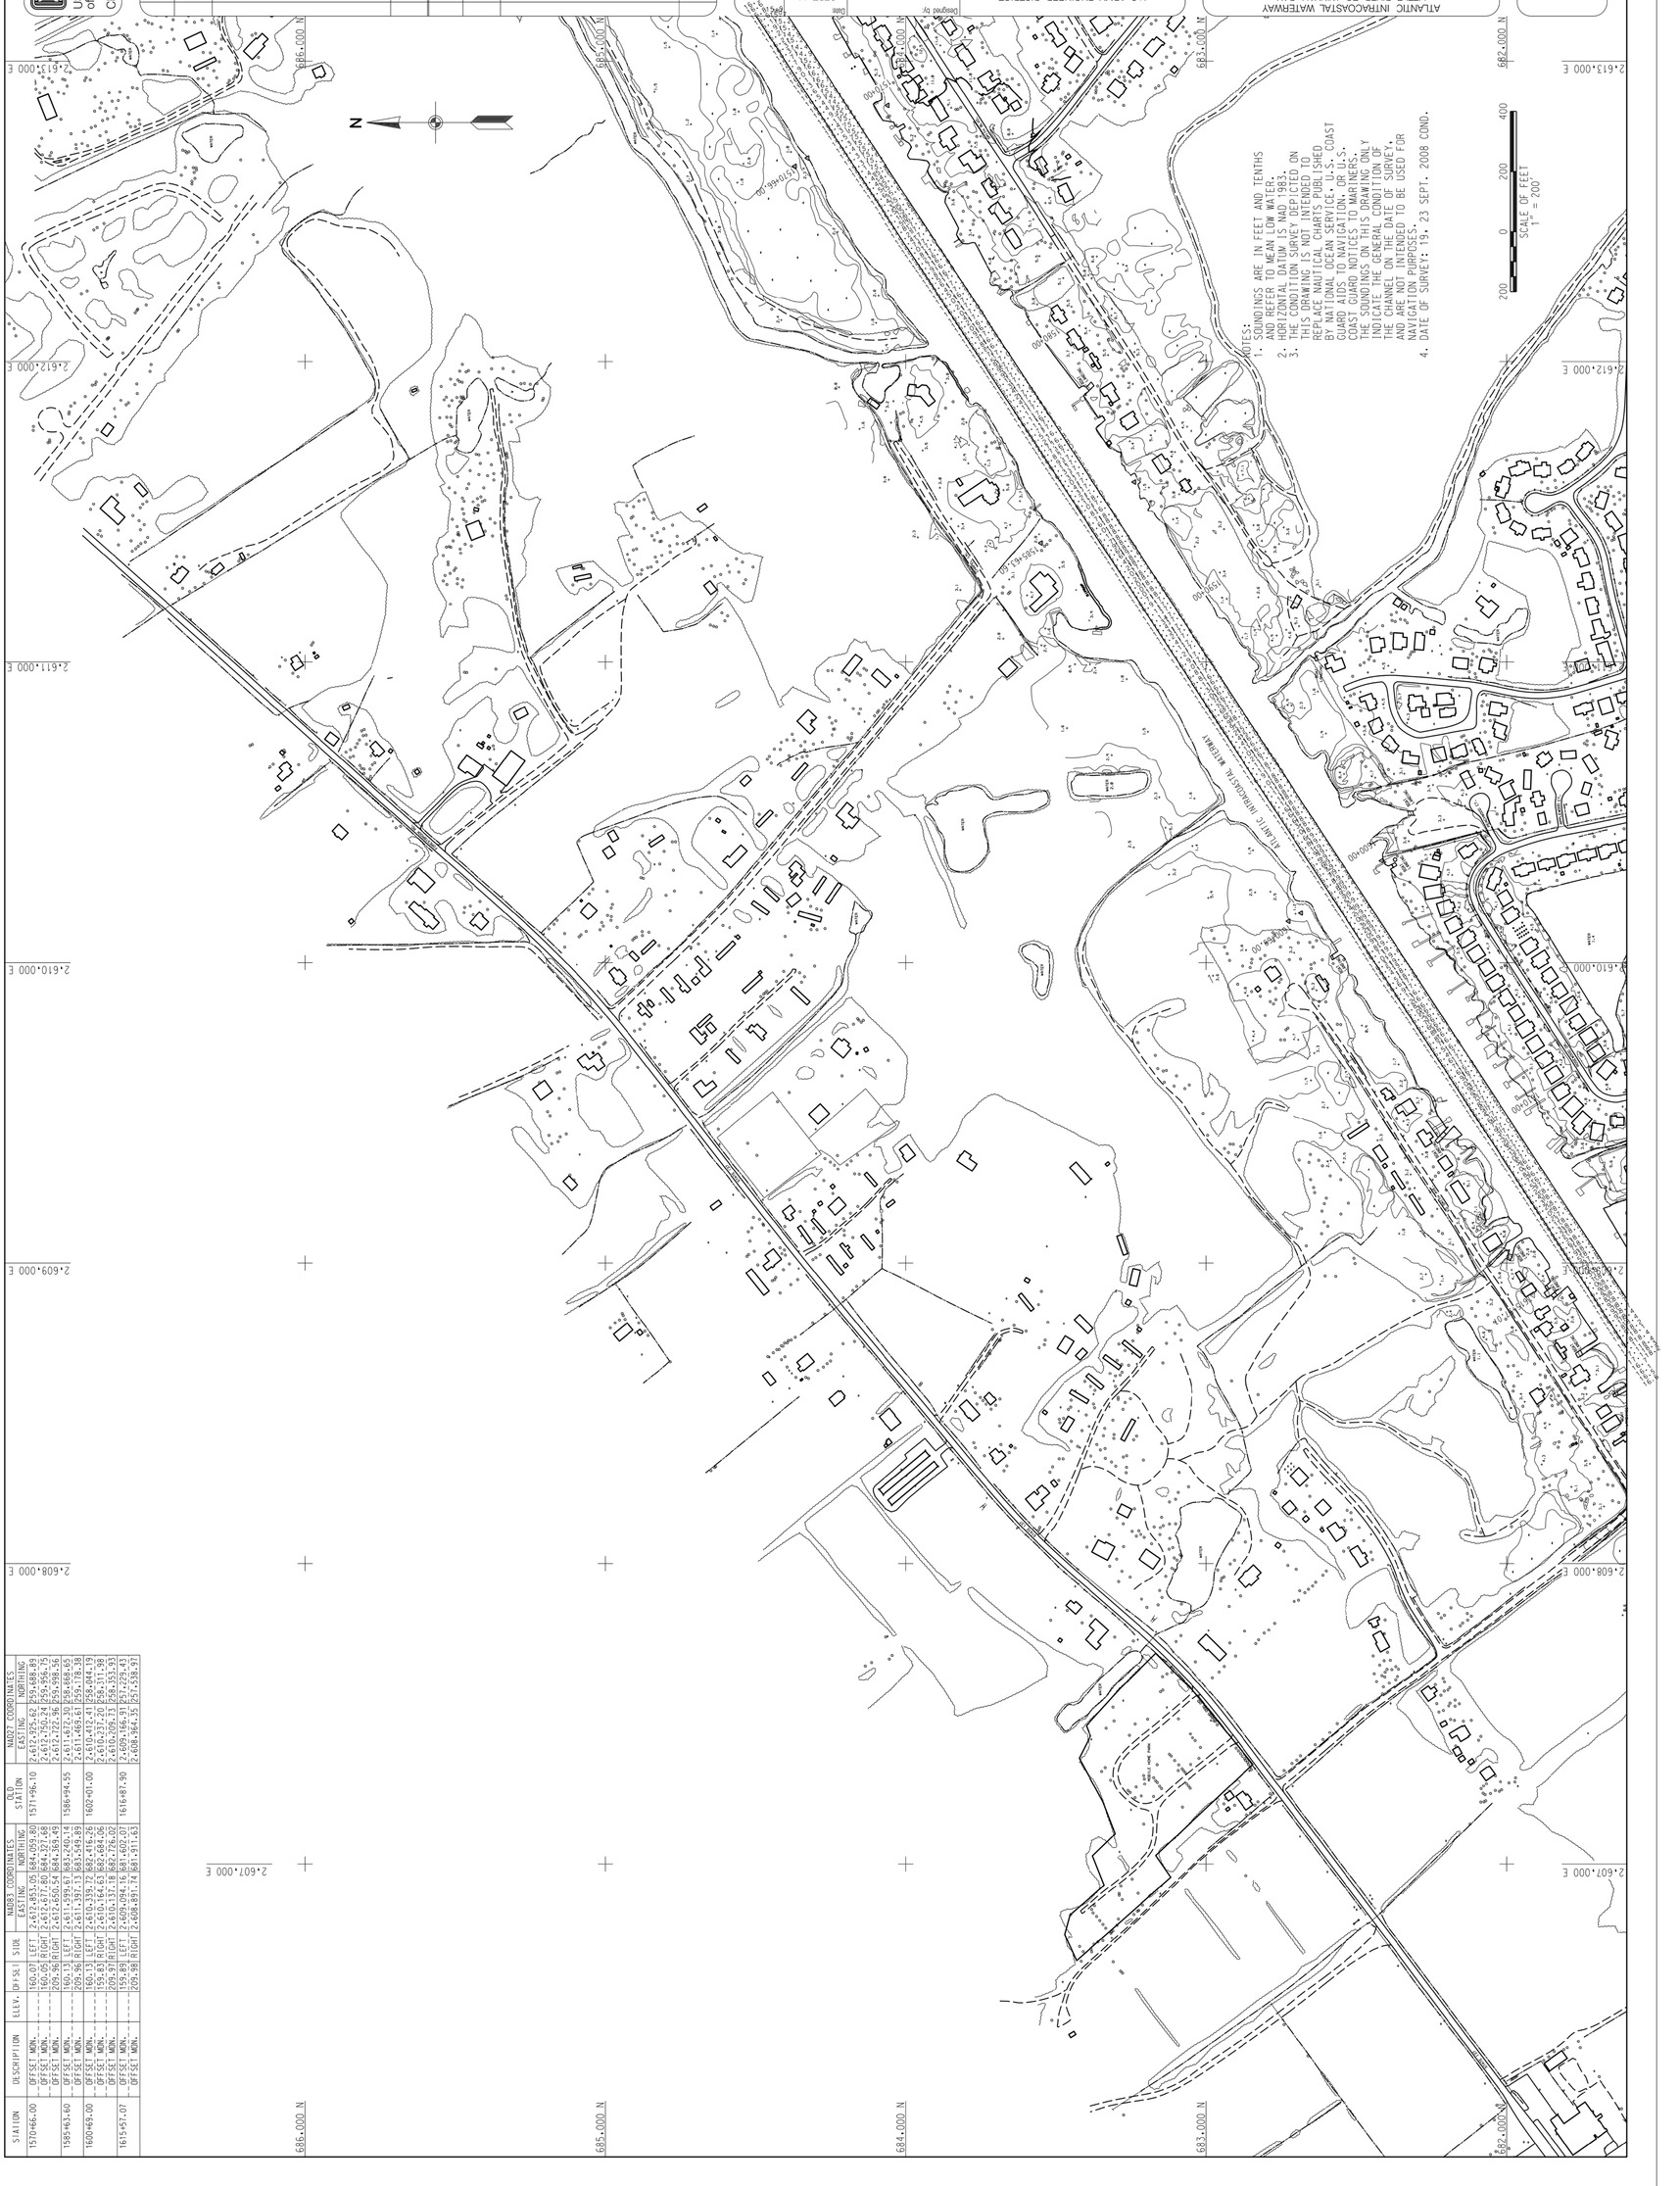

NOTES:
1. SOUNDINGS ARE IN FEET AND TENTHS AND REFER TO MEAN LOW WATER.
2. HORIZONTAL DATUM IS NAD 1983.
3. THE CONDITION SURVEY DEPICTED ON THIS DRAWING IS NOT INTENDED TO REPLACE NAUTICAL CHARTS PUBLISHED BY NATIONAL OCEAN SERVICE, U.S. COAST GUARD AIDS TO NAVIGATION, OR U.S. COAST GUARD NOTICES TO MARINERS. THE SOUNDINGS ON THIS DRAWING ONLY INDICATE THE GENERAL CONDITION OF THE CHANNEL ON THE DATE OF SURVEY, AND ARE NOT INTENDED TO BE USED FOR NAVIGATION PURPOSES.
4. DATE OF SURVEY: 19, 23 SEPT. 2008 COND.

SCALE OF FEET
1" = 200'
200 0 200 400

STATION	DESCRIPTION	ELEV.	OFFSET	SIDE	NAD83 COORDINATES EASTING	NAD83 COORDINATES NORTHING	OLD STATION	NAD27 COORDINATES EASTING	NAD27 COORDINATES NORTHING
1570+66.00	OFFSET MON.		160.07	LEFT	2,612,853.05	684,059.80	1571+96.10	2,612,925.62	259,688.89
	OFFSET MON.		160.05	RIGHT	2,612,677.80	684,327.68		2,612,750.24	259,956.75
	OFFSET MON.		209.96	RIGHT	2,612,650.54	684,369.49		2,612,722.96	259,998.56
1585+63.60	OFFSET MON.		160.13	LEFT	2,611,599.67	683,240.14	1586+94.55	2,611,672.30	258,868.65
	OFFSET MON.		209.96	RIGHT	2,611,397.13	683,549.89		2,611,469.61	259,178.38
1600+69.00	OFFSET MON.		160.13	LEFT	2,610,339.72	682,416.26	1602+01.00	2,610,412.41	258,044.19
	OFFSET MON.		159.83	RIGHT	2,610,164.63	682,684.06		2,610,237.20	258,311.98
	OFFSET MON.		209.97	RIGHT	2,610,137.18	682,726.02		2,610,209.73	258,353.93
1615+57.07	OFFSET MON.		159.89	LEFT	2,609,094.16	681,602.07	1616+87.90	2,609,166.91	257,229.43
	OFFSET MON.		209.98	RIGHT	2,608,891.74	681,911.63		2,608,964.35	257,538.97