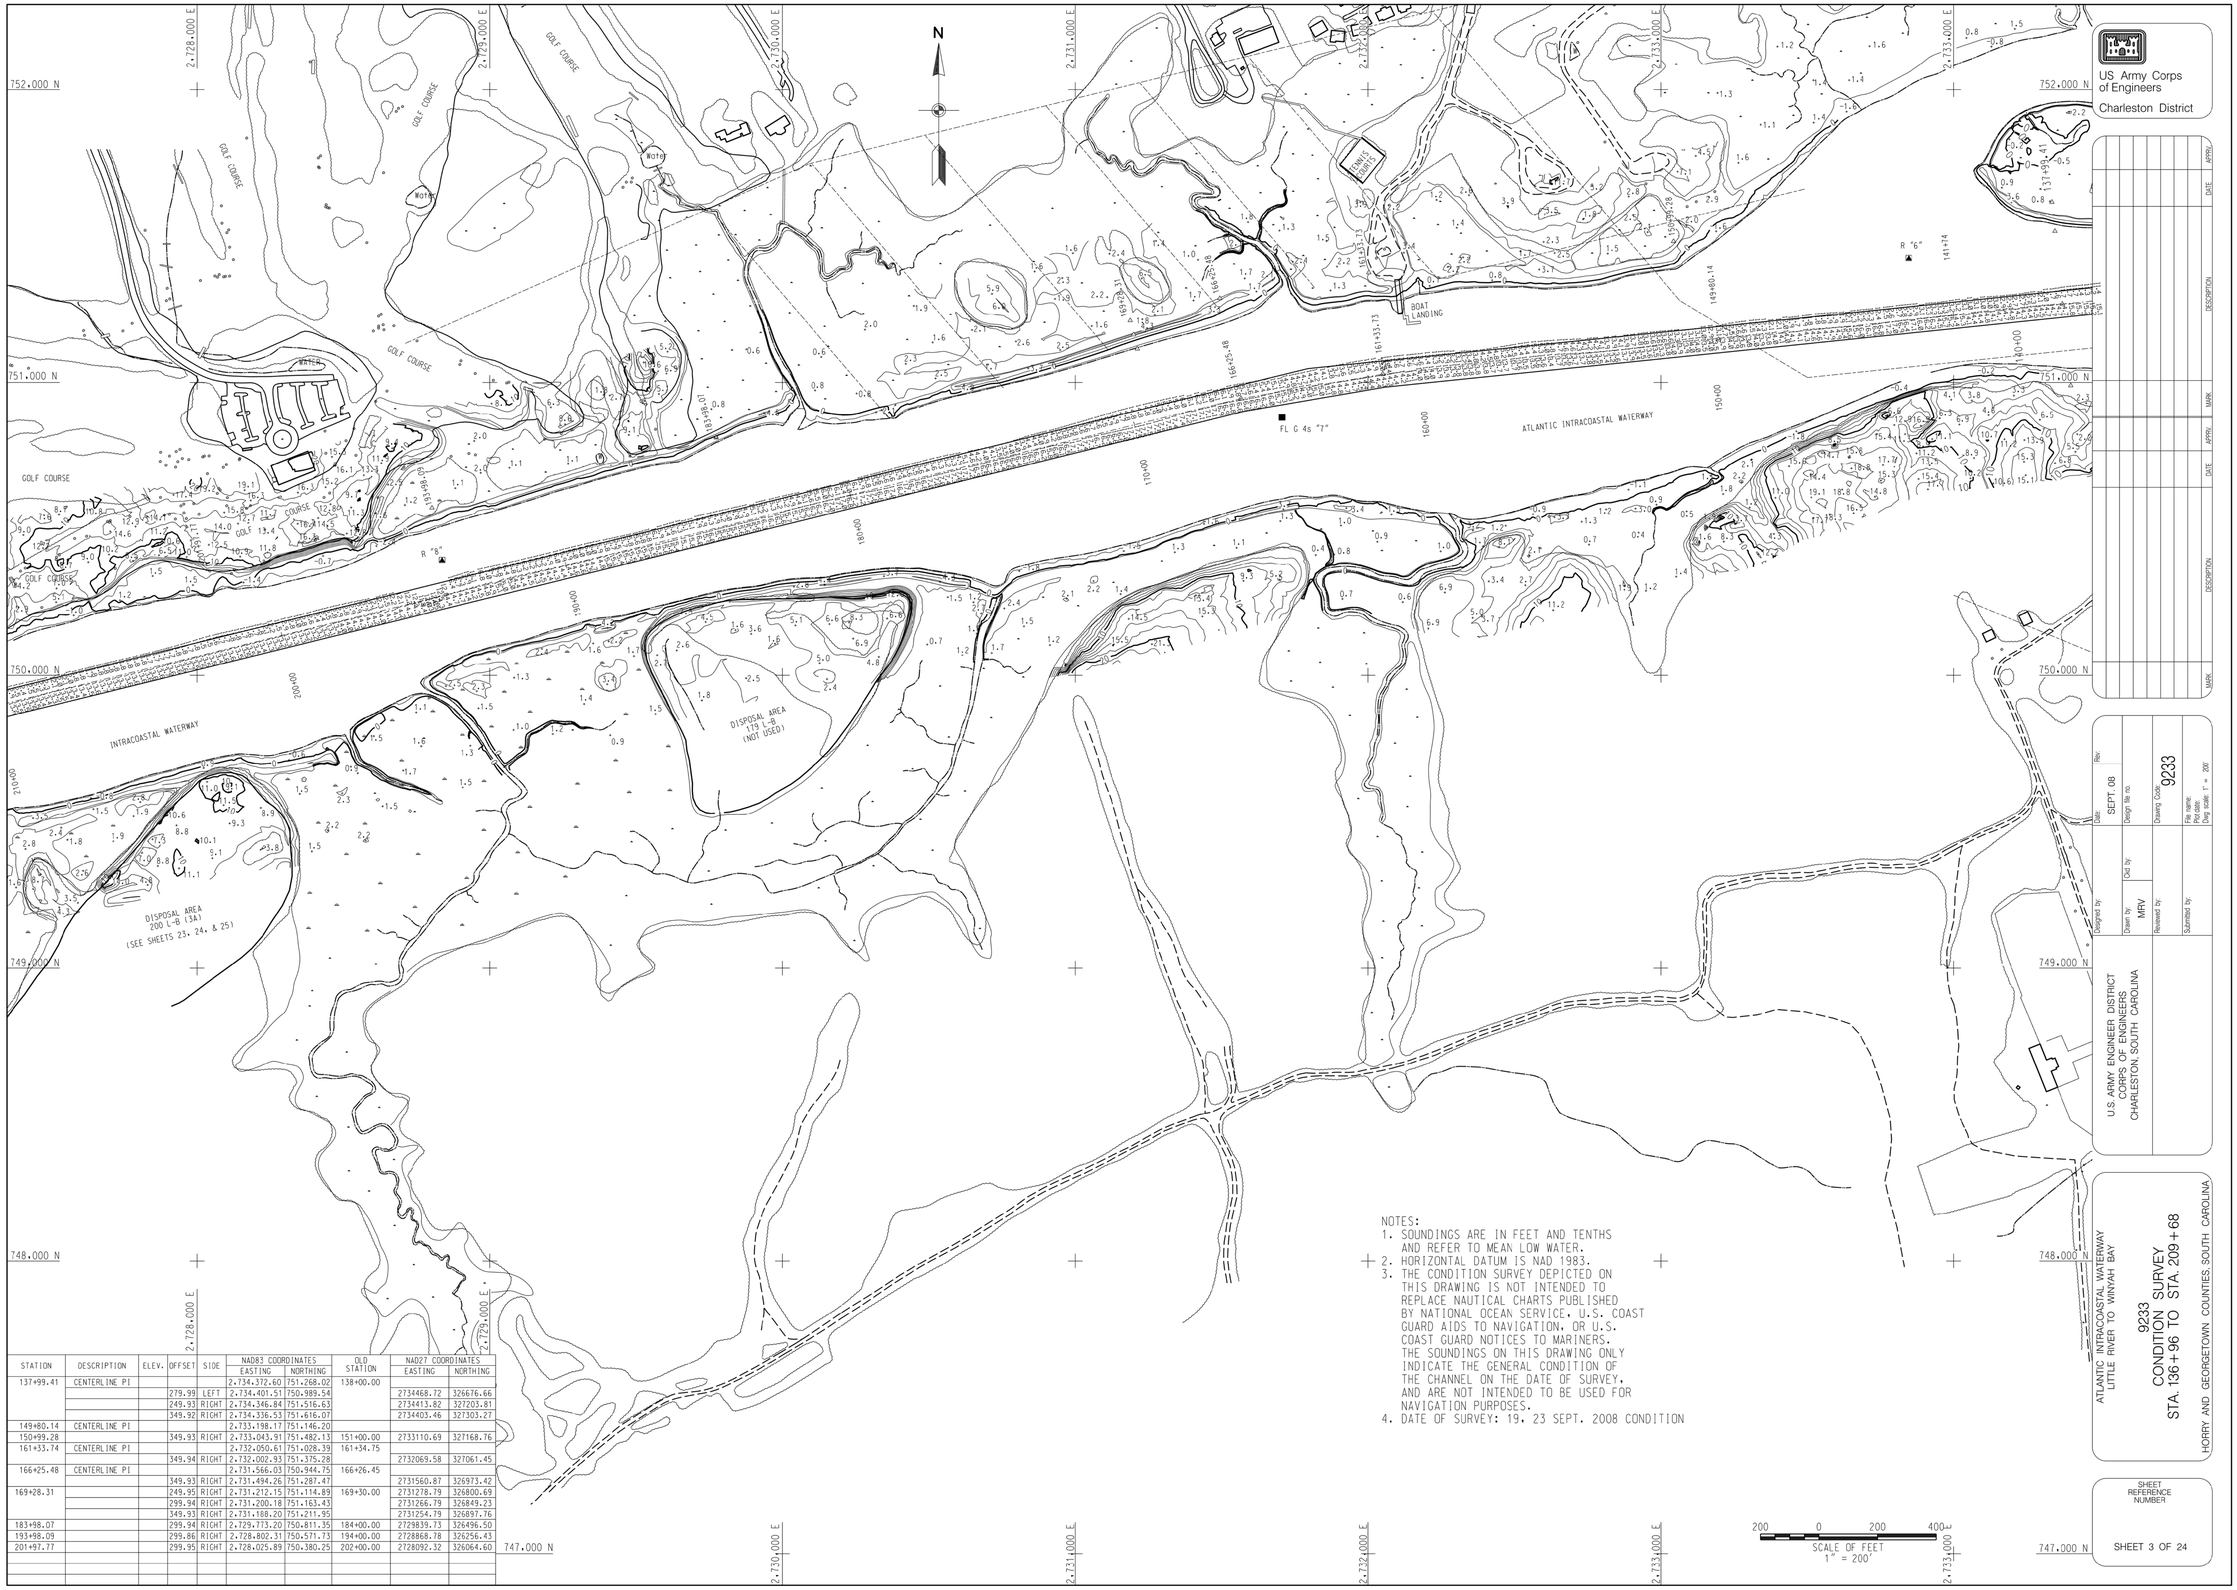

STATION	DESCRIPTION	ELEV.	OFFSET	SIDE	NAD83 COORDINATES EASTING	NAD83 COORDINATES NORTHING	OLD STATION	NAD27 COORDINATES EASTING	NAD27 COORDINATES NORTHING
137+99.41	CENTERLINE PI				2,734,372.60	751,268.02	138+00.00		
			279.99	LEFT	2,734,401.51	750,989.54		2734468.72	326676.66
			249.93	RIGHT	2,734,346.84	751,516.63		2734413.82	327203.81
			349.92	RIGHT	2,734,336.53	751,616.07		2734403.46	327303.27
149+80.14	CENTERLINE PI				2,733,198.17	751,146.20			
150+99.28			349.93	RIGHT	2,733,043.91	751,482.13	151+00.00	2733110.69	327168.76
161+33.74	CENTERLINE PI				2,732,050.61	751,028.39	161+34.75		
			349.94	RIGHT	2,732,002.93	751,375.28		2732069.58	327061.45
166+25.48	CENTERLINE PI				2,731,566.03	750,944.75	166+26.45		
			349.93	RIGHT	2,731,494.26	751,287.47		2731560.87	326973.42
169+28.31			249.95	RIGHT	2,731,212.15	751,114.89	169+30.00	2731278.79	326800.69
			299.94	RIGHT	2,731,200.18	751,163.43		2731266.79	326849.23
			349.93	RIGHT	2,731,188.20	751,211.95		2731254.79	326897.76
183+98.07			299.94	RIGHT	2,729,773.20	750,811.35	184+00.00	2729839.73	326496.50
193+98.09			299.86	RIGHT	2,728,802.31	750,571.73	194+00.00	2728868.78	326256.43
201+97.77			299.95	RIGHT	2,728,025.89	750,380.25	202+00.00	2728092.32	326064.60

NOTES:
1. SOUNDINGS ARE IN FEET AND TENTHS AND REFER TO MEAN LOW WATER.
2. HORIZONTAL DATUM IS NAD 1983.
3. THE CONDITION SURVEY DEPICTED ON THIS DRAWING IS NOT INTENDED TO REPLACE NAUTICAL CHARTS PUBLISHED BY NATIONAL OCEAN SERVICE, U.S. COAST GUARD AIDS TO NAVIGATION, OR U.S. COAST GUARD NOTICES TO MARINERS. THE SOUNDINGS ON THIS DRAWING ONLY INDICATE THE GENERAL CONDITION OF THE CHANNEL ON THE DATE OF SURVEY, AND ARE NOT INTENDED TO BE USED FOR NAVIGATION PURPOSES.
4. DATE OF SURVEY: 19, 23 SEPT. 2008 CONDITION

US Army Corps of Engineers
Charleston District

MARK	DESCRIPTION	DATE	APPRV

U.S. ARMY ENGINEER DISTRICT
CORPS OF ENGINEERS
CHARLESTON, SOUTH CAROLINA

Designed by:
Drawn by: MRV
Reviewed by:
Submitted by:
Cad by:
Date: SEPT. 08
Design file no:
Drawing Code: 9233
File name:
Plot date:
Plot scale: 1" = 200'
Rev:

ATLANTIC INTRACOASTAL WATERWAY
LITTLE RIVER TO WINYAH BAY

9233
CONDITION SURVEY
STA. 136+96 TO STA. 209+68

HORRY AND GEORGETOWN COUNTIES, SOUTH CAROLINA

SHEET REFERENCE NUMBER

SHEET 3 OF 24