COORDINATES					
PT. NO.	STATION W/OFFSET	NAD 27 EAST (X)	NAD 27 NORTHING (Y)	NAD 83 EAST (X)	NAD 83 NORTHING (Y)
	20+00 400R	2,320,456.81	342,897.41	2,320,499.43	343,025.86

SHEET INDEX

CP-6 | CP-5 | CP-4 | CP-3 | CP-1 | CP-2

NOTES:
1. SOUNDINGS ARE IN FEET AND TENTHS AND REFER TO MEAN LOWER LOW WATER.
2. HORIZONTAL DATUM IS NAD 1983.
3. THE CONDITION SURVEY DEPICTED ON THIS DRAWING IS NOT INTENDED TO REPLACE NAUTICAL CHARTS PUBLISHED BY NATIONAL OCEAN SERVICE, U.S. COAST GUARD AIDS TO NAVIGATION, OR U.S. COAST GUARD NOTICES TO MARINERS. THE SOUNDINGS ON THIS DRAWING ONLY INDICATE THE GENERAL CONDITION OF THE CHANNEL ON THE DATE OF SURVEY, AND ARE NOT INTENDED TO BE USED FOR NAVIGATION PURPOSES.
4. DATE OF SURVEY: 28 NOV. 2007 CONDITION

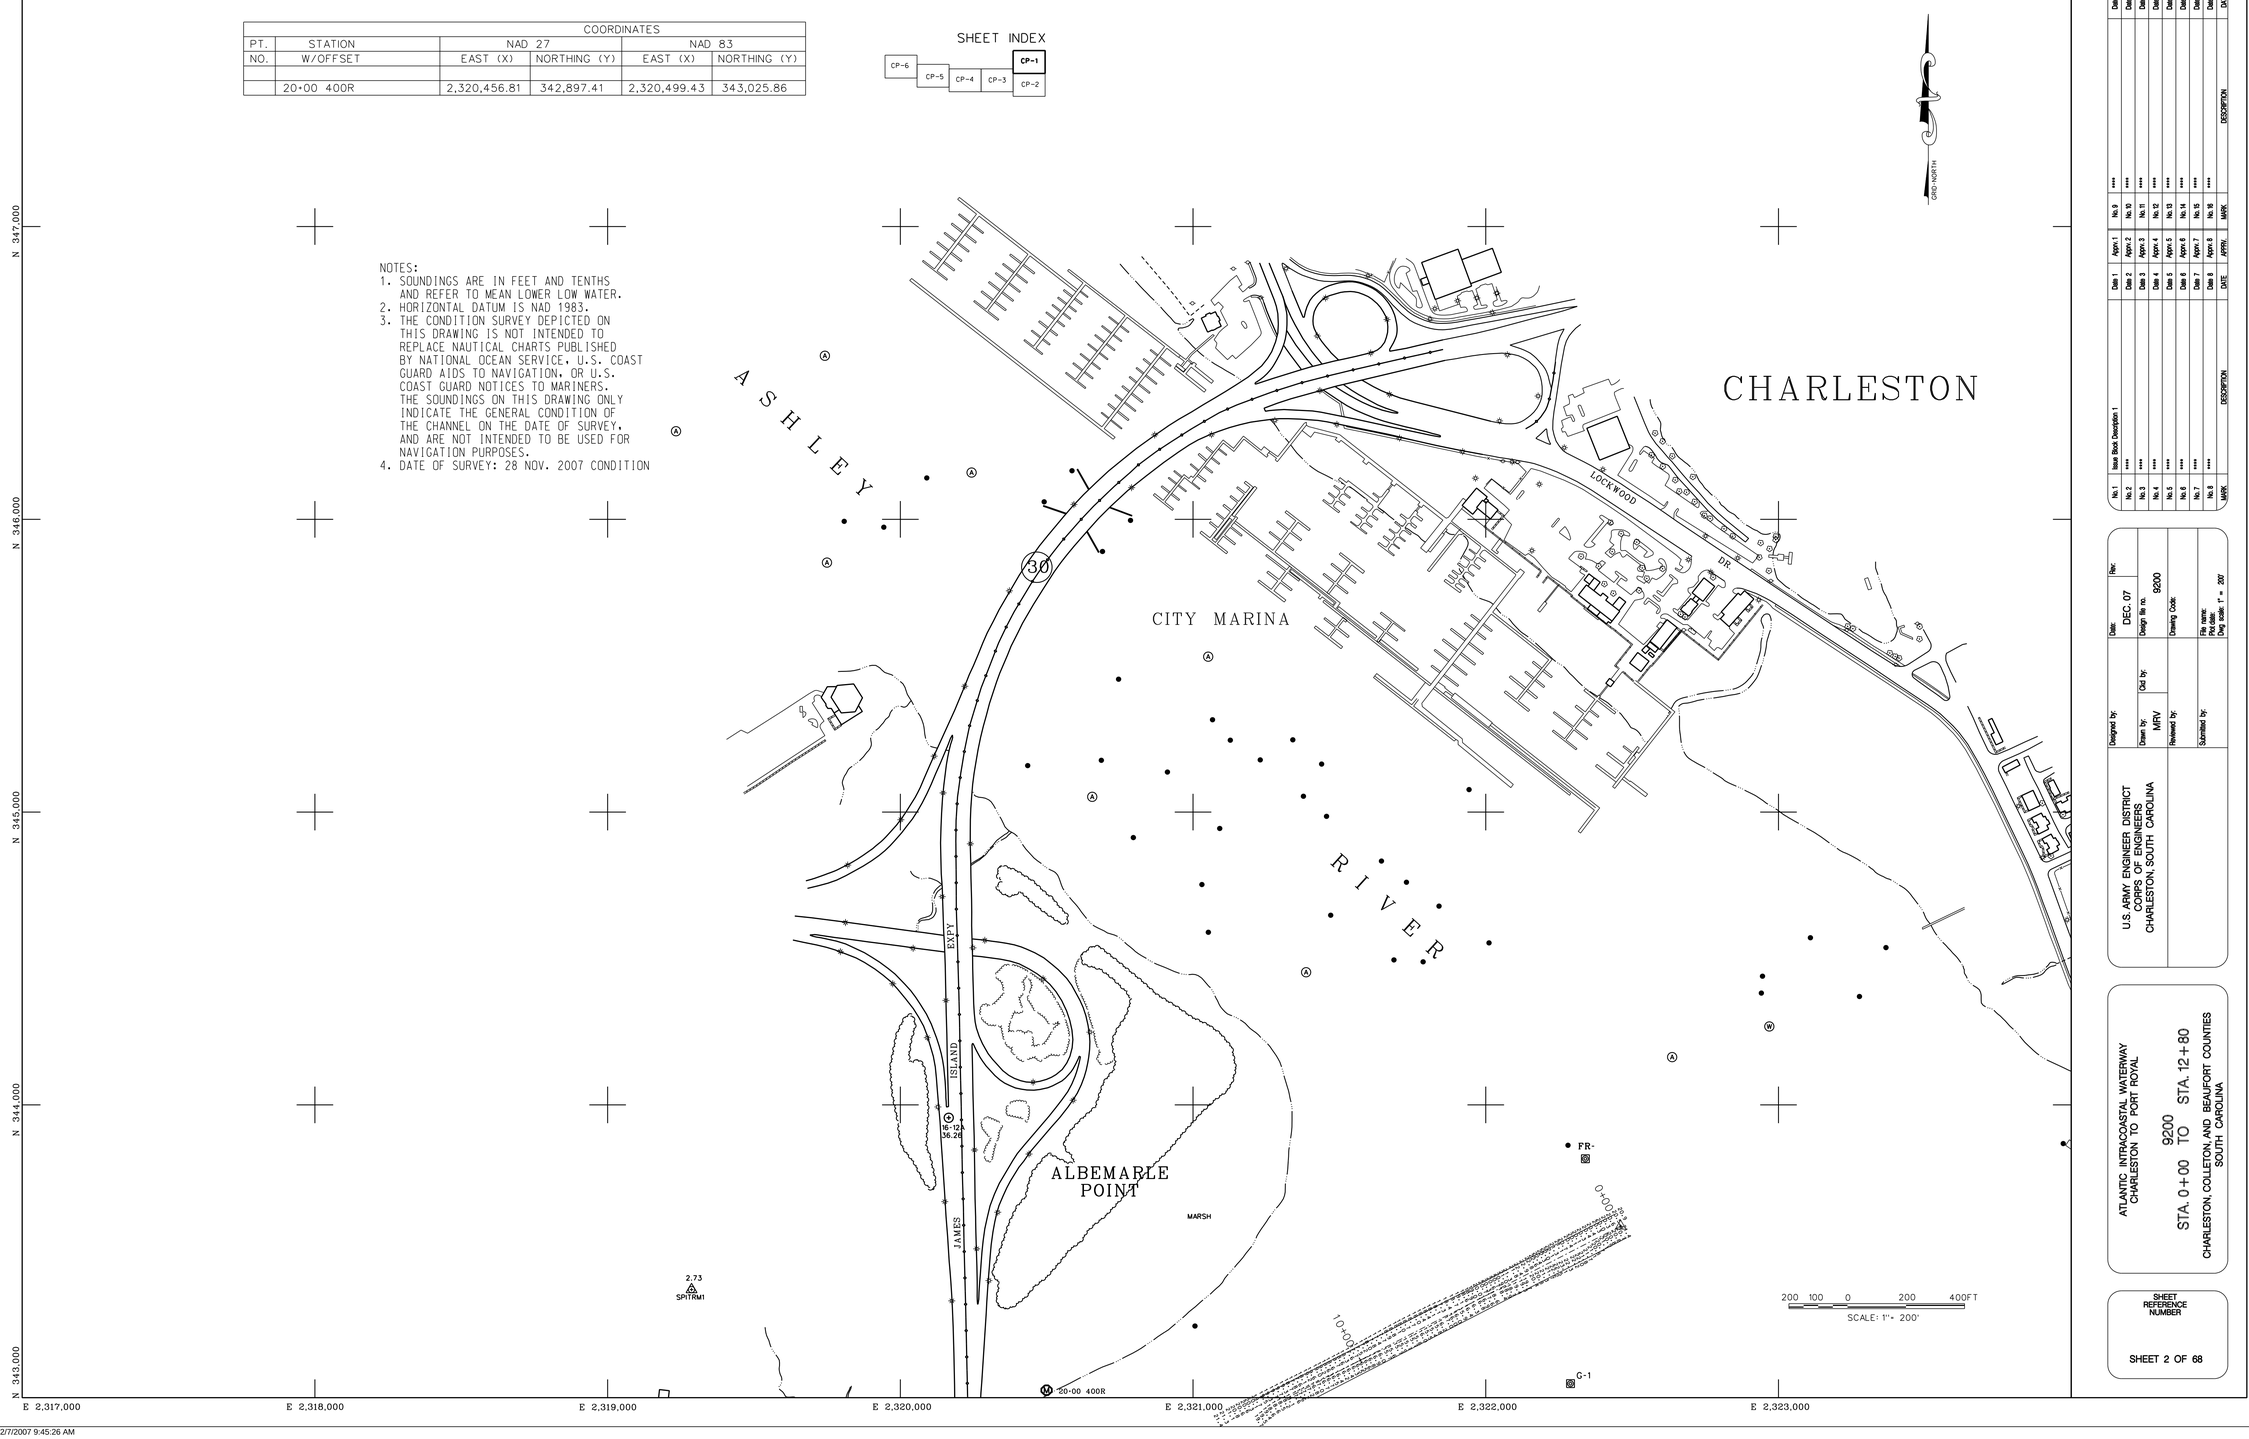

US Army Corps of Engineers
Charleston District

No.	Issue Book Description 1	DATE	APPR.
No. 1	****	Date 1	Appr. 1
No. 2	****	Date 2	Appr. 2
No. 3	****	Date 3	Appr. 3
No. 4	****	Date 4	Appr. 4
No. 5	****	Date 5	Appr. 5
No. 6	****	Date 6	Appr. 6
No. 7	****	Date 7	Appr. 7
No. 8	****	Date 8	Appr. 8
No. 9	****	Date 9	Appr. 9
No. 10	****	Date 10	Appr. 10
No. 11	****	Date 11	Appr. 11
No. 12	****	Date 12	Appr. 12
No. 13	****	Date 13	Appr. 13
No. 14	****	Date 14	Appr. 14
No. 15	****	Date 15	Appr. 15
No. 16	****	Date 16	Appr. 16

MARK	DESCRIPTION	DATE	APPR.

Date: DEC. 07
Design file no. 9200
Drawing Code:
Rev:
File name:
Plot date:
Dwg scale 1" = 200'

Designed by:
Drawn by: MRV
Checked by:
Reviewed by:
Submitted by:

U.S. ARMY ENGINEER DISTRICT
CORPS OF ENGINEERS
CHARLESTON, SOUTH CAROLINA

ATLANTIC INTRACOASTAL WATERWAY
CHARLESTON TO PORT ROYAL
9200
STA. 0+00 TO STA. 12+80
CHARLESTON, COLLETON, AND BEAUFORT COUNTIES
SOUTH CAROLINA

SHEET REFERENCE NUMBER

SHEET 2 OF 68

...\9200S2.DGN 12/7/2007 9:45:26 AM