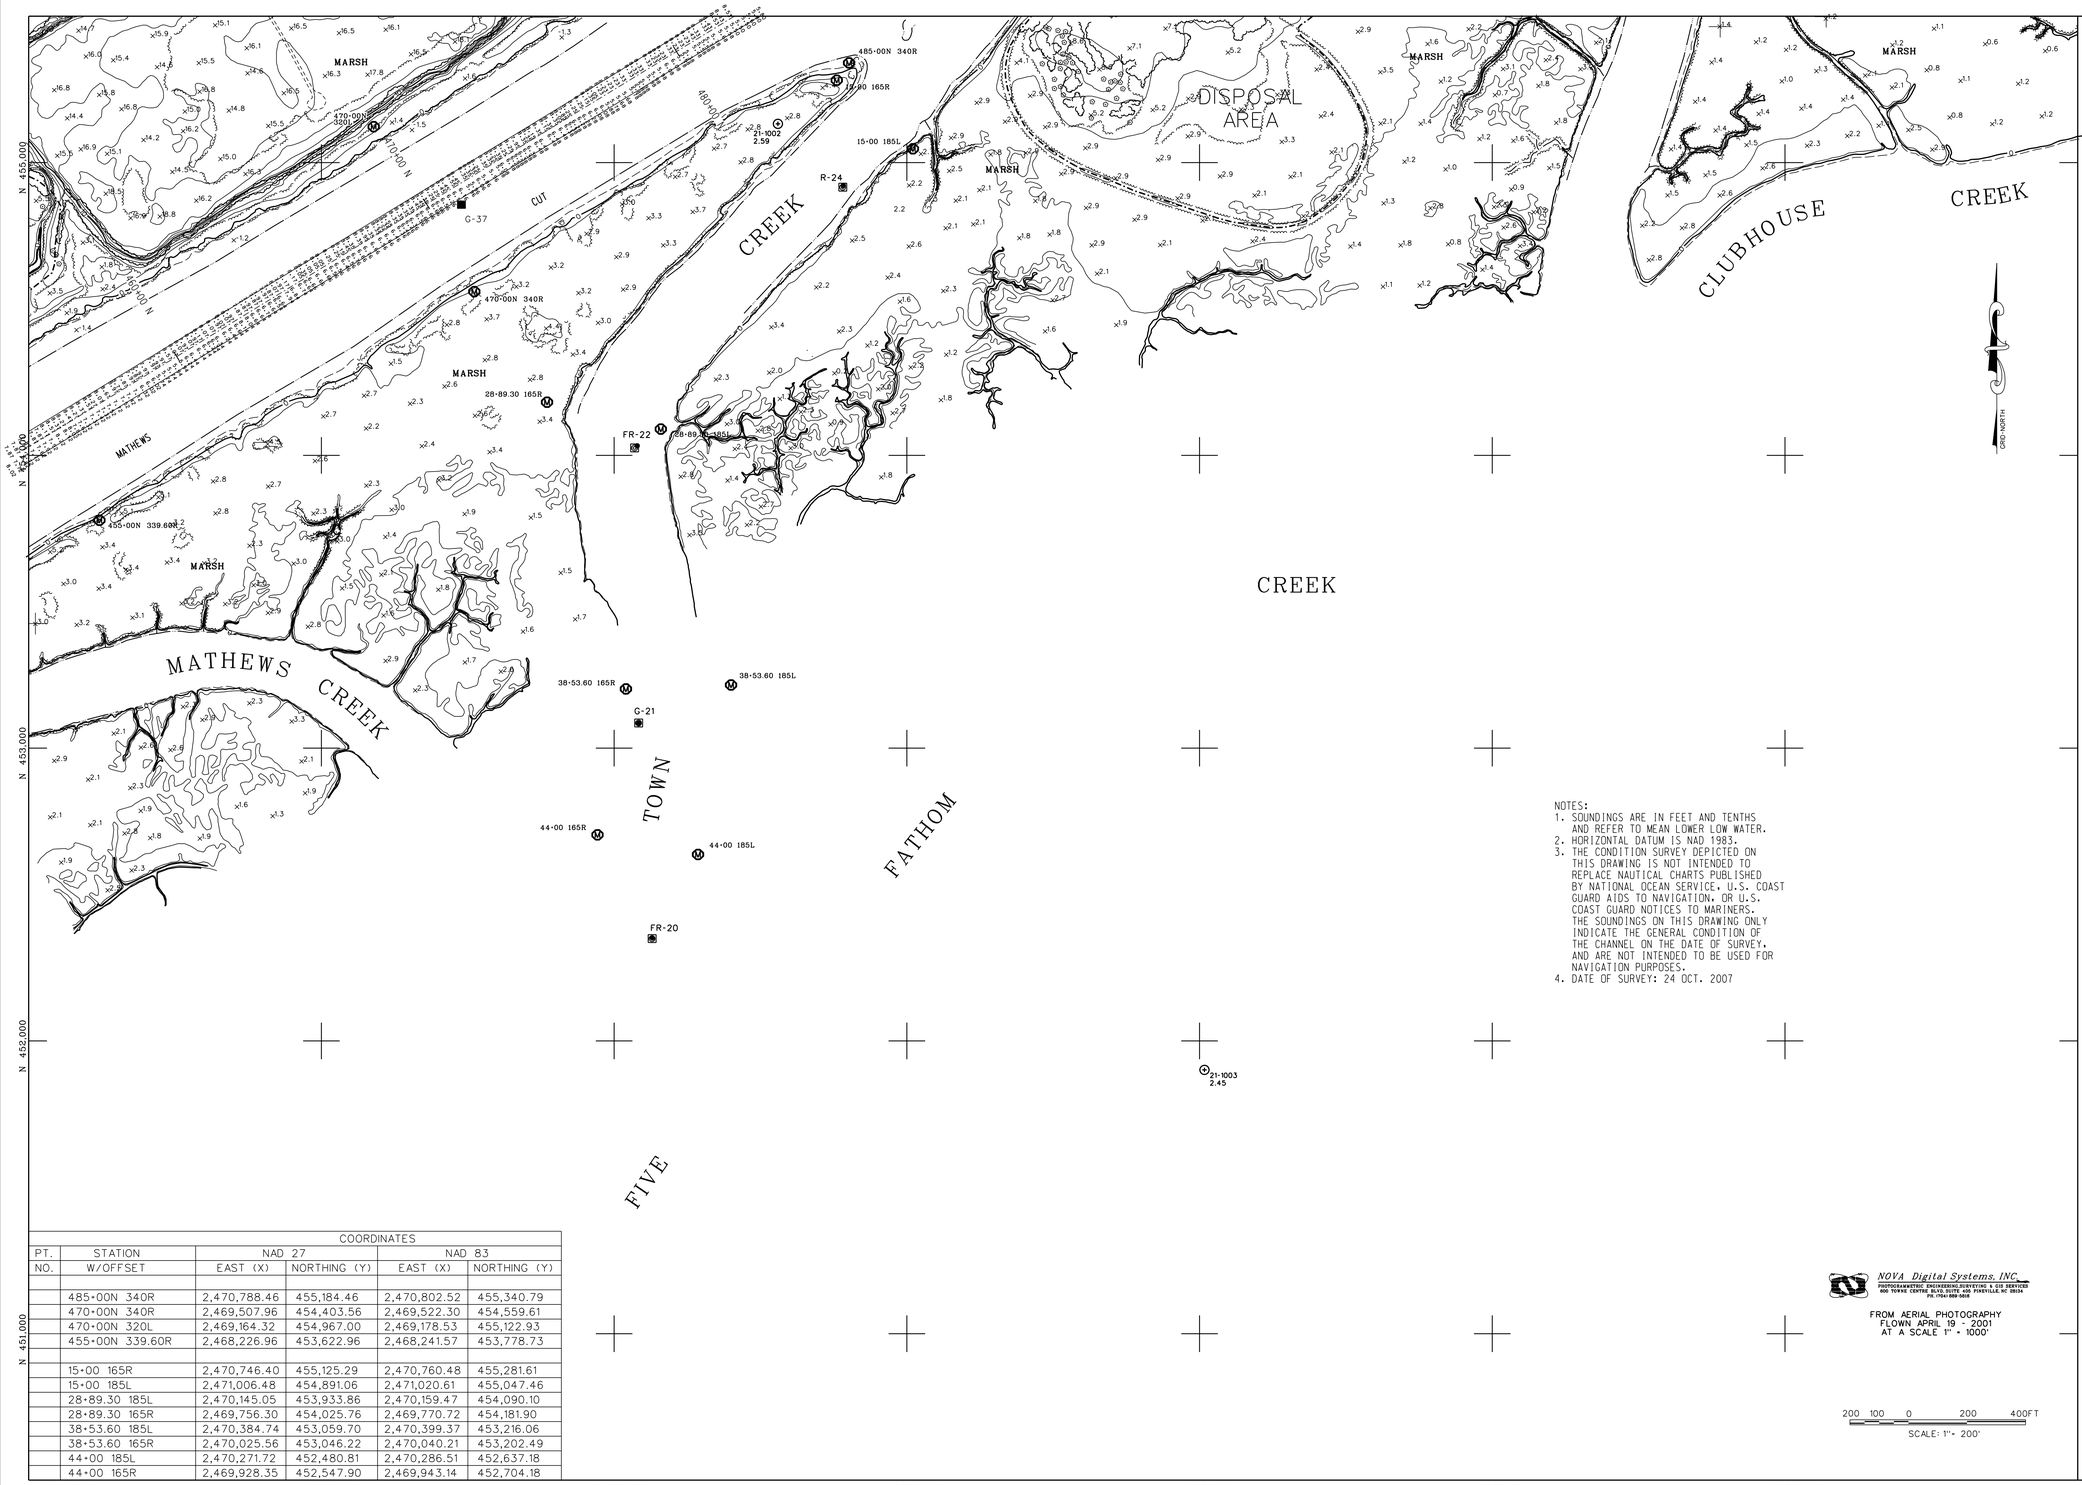

NOTES:
1. SOUNDINGS ARE IN FEET AND TENTHS AND REFER TO MEAN LOWER LOW WATER.
2. HORIZONTAL DATUM IS NAD 1983.
3. THE CONDITION SURVEY DEPICTED ON THIS DRAWING IS NOT INTENDED TO REPLACE NAUTICAL CHARTS PUBLISHED BY NATIONAL OCEAN SERVICE, U.S. COAST GUARD AIDS TO NAVIGATION, OR U.S. COAST GUARD NOTICES TO MARINERS. THE SOUNDINGS ON THIS DRAWING ONLY INDICATE THE GENERAL CONDITION OF THE CHANNEL ON THE DATE OF SURVEY, AND ARE NOT INTENDED TO BE USED FOR NAVIGATION PURPOSES.
4. DATE OF SURVEY: 24 OCT. 2007

COORDINATES					
PT. NO.	STATION W/OFFSET	NAD 27 EAST (X)	NAD 27 NORTHING (Y)	NAD 83 EAST (X)	NAD 83 NORTHING (Y)
	485+00N 340R	2,470,788.46	455,184.46	2,470,802.52	455,340.79
	470+00N 340R	2,469,507.96	454,403.56	2,469,522.30	454,559.61
	470+00N 320L	2,469,164.32	454,967.00	2,469,178.53	455,122.93
	455+00N 339.60R	2,468,226.96	453,622.96	2,468,241.57	453,778.73
	15+00 165R	2,470,746.40	455,125.29	2,470,760.48	455,281.61
	15+00 185L	2,471,006.48	454,891.06	2,471,020.61	455,047.46
	28+89.30 185L	2,470,145.05	453,933.86	2,470,159.47	454,090.10
	28+89.30 165R	2,469,756.30	454,025.76	2,469,770.72	454,181.90
	38+53.60 185L	2,470,384.74	453,059.70	2,470,399.37	453,216.06
	38+53.60 165R	2,470,025.56	453,046.22	2,470,040.21	453,202.49
	44+00 185L	2,470,271.72	452,480.81	2,470,286.51	452,637.18
	44+00 165R	2,469,928.35	452,547.90	2,469,943.14	452,704.18

NOVA Digital Systems, INC.
PHOTOGRAMMETRIC ENGINEERING,SURVEYING & GIS SERVICES
600 TOWNE CENTRE BLVD,SUITE 600 PINEVILLE,NC 28134
PH.(704)889-5858

FROM AERIAL PHOTOGRAPHY
FLOWN APRIL 19 - 2001
AT A SCALE 1" = 1000'

200 100 0 200 400FT
SCALE: 1"= 200'

US Army Corps of Engineers
Charleston District

DESCRIPTION	MARK	APPR	DATE

Date: OCT. 07 Rev:
Design file no. 9191
Drawing Code:
File name:
Plot date:
Dwg scale: 1" = 200'

Designed by:
Drawn by: MRV Det by:
Reviewed by:
Submitted by:

U.S. ARMY ENGINEER DISTRICT
CORPS OF ENGINEERS
CHARLESTON, SOUTH CAROLINA

AIWW, WINYAH BAY TO CHARLESTON
STA. 454+08N TO STA. 482+32N
9191
GEORGETOWN,CHARLESTON COUNTIES, SOUTH CAROLINA

SHEET REFERENCE NUMBER
SHEET 22 OF 62

WC-S22.DGN

...\9191S22.DGN 10/30/2007 12:34:08 PM