		COORDINATES			
PT.	STATION	NAD 27		NAD 83	
NO.	W/OFFSET	EAST (X)	NORTHING (Y)	EAST (X)	NORTHING (Y)
	366+00N 230R	2,460,408.81	449,575.64	2,460,424.87	449,729.69
	366+00N 260R	2,460,427.81	449,552.48	2,460,443.88	449,706.54
	356+50.58N 160R	2,459,619.04	449,017.91	2,459,635.28	449,171.80
	356+50.58N 200R	2,459,641.52	448,984.62	2,459,657.77	449,138.52
	346+00N 200R	2,458,706.40	448,473.02	2,458,722.83	448,626.71
	346+00N 240R	2,458,726.20	448,438.25	2,458,742.64	448,591.95

NOTES:
1. SOUNDINGS ARE IN FEET AND TENTHS AND REFER TO MEAN LOWER LOW WATER.
2. HORIZONTAL DATUM IS NAD 1983.
3. THE CONDITION SURVEY DEPICTED ON THIS DRAWING IS NOT INTENDED TO REPLACE NAUTICAL CHARTS PUBLISHED BY NATIONAL OCEAN SERVICE, U.S. COAST GUARD AIDS TO NAVIGATION, OR U.S. COAST GUARD NOTICES TO MARINERS. THE SOUNDINGS ON THIS DRAWING ONLY INDICATE THE GENERAL CONDITION OF THE CHANNEL ON THE DATE OF SURVEY, AND ARE NOT INTENDED TO BE USED FOR NAVIGATION PURPOSES.
4. DATE OF SURVEY: 24 OCT. 2007

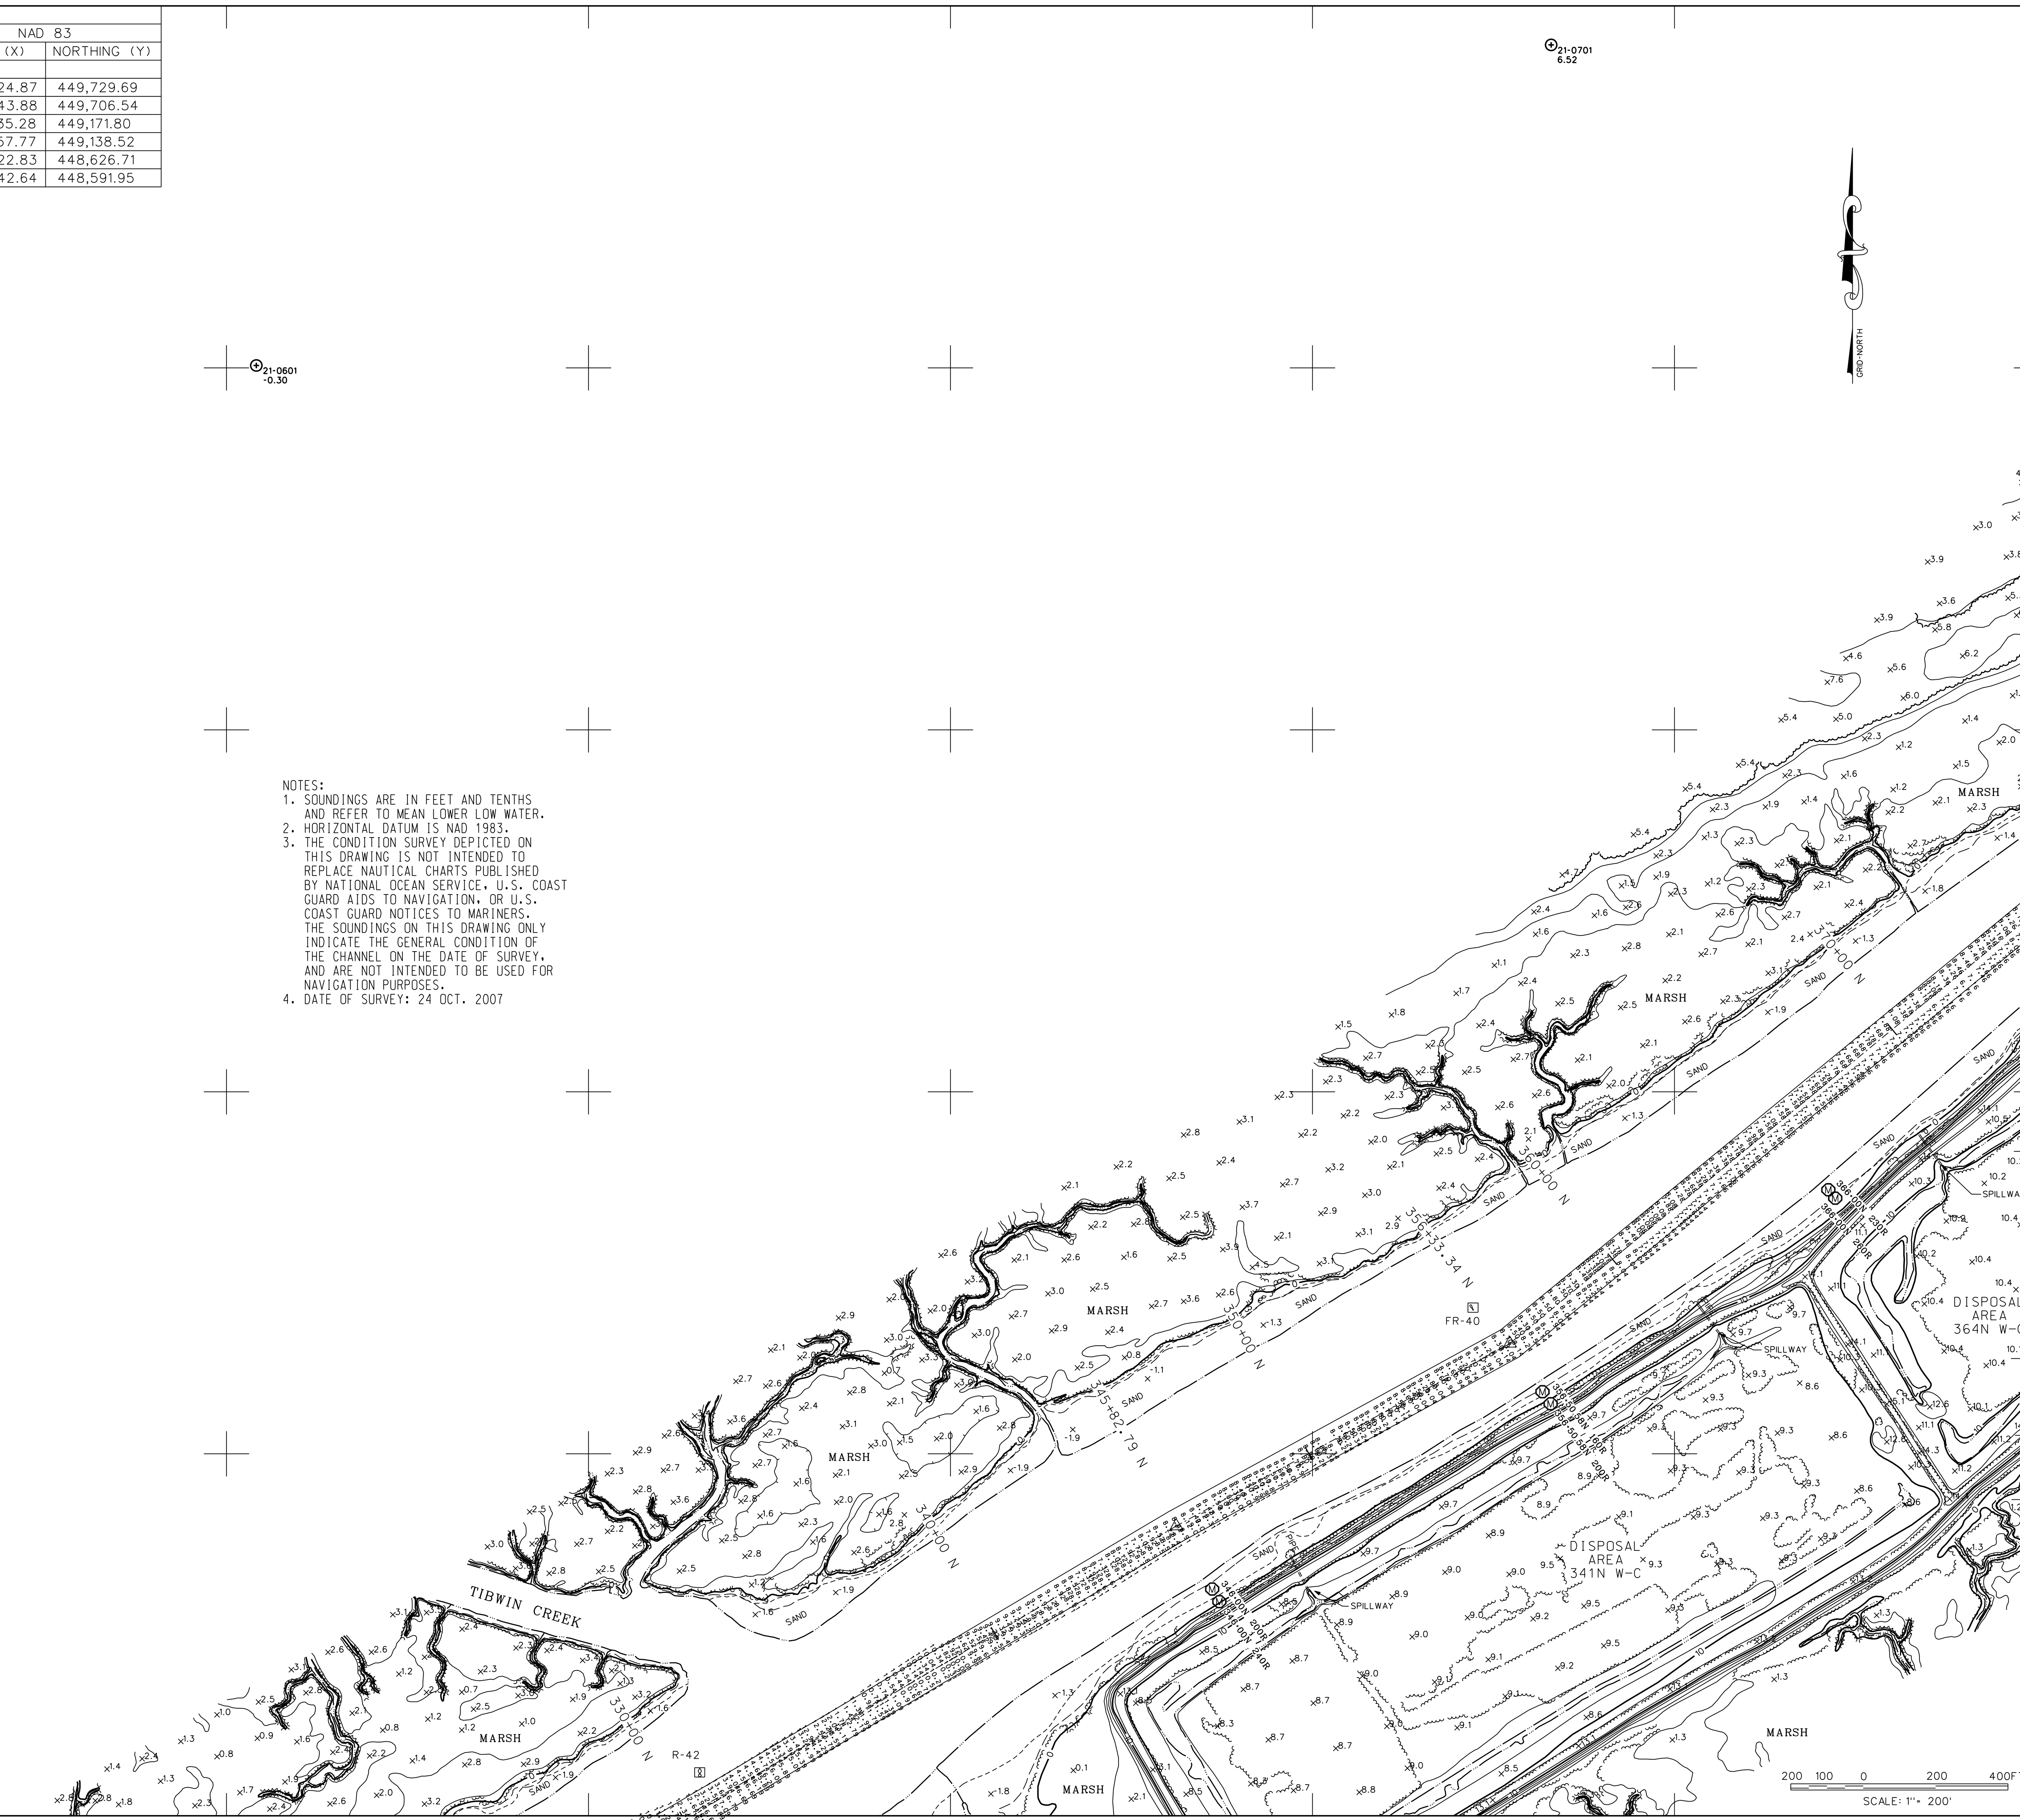

NOVA Digital Systems, INC.
PHOTOGRAMMETRIC ENGINEERING,SURVEYING & GIS SERVICES
600 TOWNE CENTRE BLVD, SUITE 405 PINEVILLE, NC 28134
PH. (704) 889-5816

FROM AERIAL PHOTOGRAPHY
FLOWN APRIL 19 - 2001
AT A SCALE 1" = 1000'

US Army Corps of Engineers
Charleston District

MARK	DESCRIPTION	DATE	APPRV.

MARK	DESCRIPTION	DATE	APPRV.

Designed by:	Date: OCT. 07
Rev:	
Drawn by: MRV	Ckd by:
Design file no. 9191	
Reviewed by:	Drawing Code:
Submitted by:	File name: Plot date: Dwg scale: 1" = 200'

U.S. ARMY ENGINEER DISTRICT
CORPS OF ENGINEERS
CHARLESTON, SOUTH CAROLINA

AIWW, WINYAH BAY TO CHARLESTON
STA. 330+12N TO STA. 375+16N
9191
GEORGETOWN,CHARLESTON COUNTIES, SOUTH CAROLINA

SHEET REFERENCE NUMBER
SHEET 25 OF 62

WC-S25.DGN

...\9191S25.DGN 10/30/2007 12:39:02 PM