COORDINATES					
PT.	STATION	NAD 27		NAD 83	
NO.	W/OFFSET	EAST (X)	NORTHING (Y)	EAST (X)	NORTHING (Y)
	132+00N 190L	2,439,977.75	440,442.63	2,439,997.10	440,592.18
	115+00N 300L	2,438,678.81	439,340.54	2,438,698.48	439,489.85
	115+00N 275R	2,439,078.31	438,927.07	2,439,098.06	439,076.50
	100+00N 275R	2,437,999.73	437,884.77	2,438,019.78	438,034.00
	100+00N 300L	2,437,600.18	438,298.25	2,437,620.15	438,447.36
	85+00N 300L	2,436,521.57	437,256.04	2,436,541.84	437,404.95

NOTES:
1. SOUNDINGS ARE IN FEET AND TENTHS AND REFER TO MEAN LOWER LOW WATER.
2. HORIZONTAL DATUM IS NAD 1983.
3. THE CONDITION SURVEY DEPICTED ON THIS DRAWING IS NOT INTENDED TO REPLACE NAUTICAL CHARTS PUBLISHED BY NATIONAL OCEAN SERVICE, U.S. COAST GUARD AIDS TO NAVIGATION, OR U.S. COAST GUARD NOTICES TO MARINERS. THE SOUNDINGS ON THIS DRAWING ONLY INDICATE THE GENERAL CONDITION OF THE CHANNEL ON THE DATE OF SURVEY, AND ARE NOT INTENDED TO BE USED FOR NAVIGATION PURPOSES.
4. DATE OF SURVEY: 24 OCT. 2007

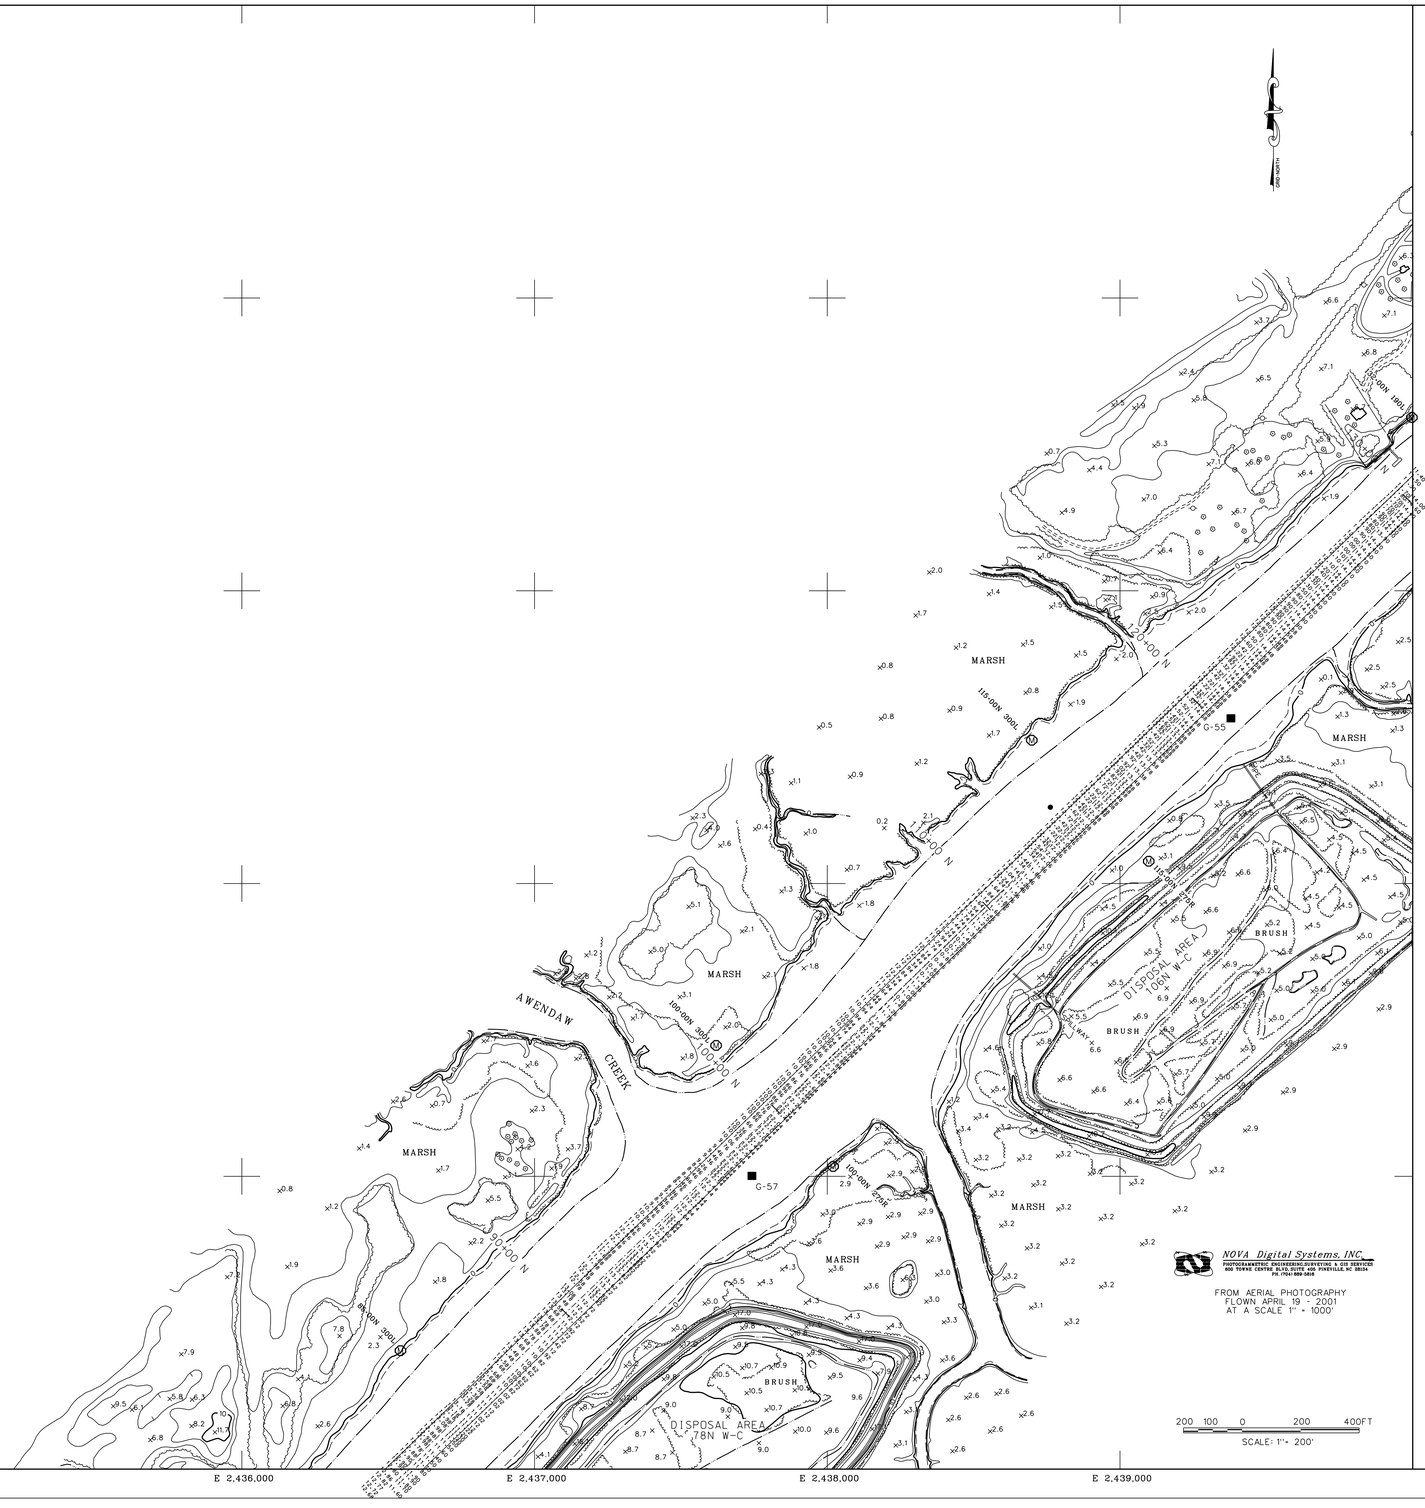

NOVA Digital Systems, INC
PHOTOGRAMMETRIC ENGINEERING SERVICES & GIS CERTIFIED
900 TOWNE CENTRE BLVD, SUITE 100 KNOXVILLE, NC 28934
PH. (704) 888-5800

FROM AERIAL PHOTOGRAPHY
FLOWN APRIL 19 - 2001
AT A SCALE 1" = 1000'

US Army Corps of Engineers
Charleston District

No.	Description	Mark	Appv'd	Date

Designed by:		Date:	OCT 07
Drawn by: MRV	Ckd by:	Design file no.	9191
Reviewed by:		Drawing Code:	
Submitted by:		File name: Plot date: Key Scale:	1" = 200'

U.S. ARMY ENGINEER DISTRICT
CORPS OF ENGINEERS
CHARLESTON, SOUTH CAROLINA

AIWW, WINYAH BAY TO CHARLESTON
STA. 82+33N TO STA. 130+25N
9191
GEORGETOWN,CHARLESTON COUNTIES, SOUTH CAROLINA

SHEET REFERENCE NUMBER
SHEET 30 OF 62

N 441,000
N 440,000
N 439,000
N 438,000
N 437,000
E 2,433,000
E 2,434,000
E 2,435,000
E 2,436,000
E 2,437,000
E 2,438,000
E 2,439,000

WC-530.DGN

...\9191S30.DGN 10/30/2007 12:43:37 PM