PT. NO.	STATION W/OFFSET	COORDINATES NAD 27 EAST (X)	NAD 27 NORTHING (Y)	NAD 83 EAST (X)	NAD 83 NORTHING (Y)
	235+00S 350L	2,417,334.28	411,737.08	2,417,361.19	411,882.92
	250+00S 300R	2,415,972.38	410,833.01	2,415,999.53	410,978.58
	250+00S 350L	2,416,517.56	410,479.08	2,416,544.78	410,624.79
	265+00S 300R	2,415,155.60	409,574.81	2,415,183.06	409,720.26
	278+50S 300R	2,414,420.65	408,442.77	2,414,448.39	408,588.11
	278+50S 350L	2,414,965.89	408,088.88	2,414,993.69	408,234.36
	288+00S 300R	2,413,903.30	407,645.89	2,413,931.24	407,791.15

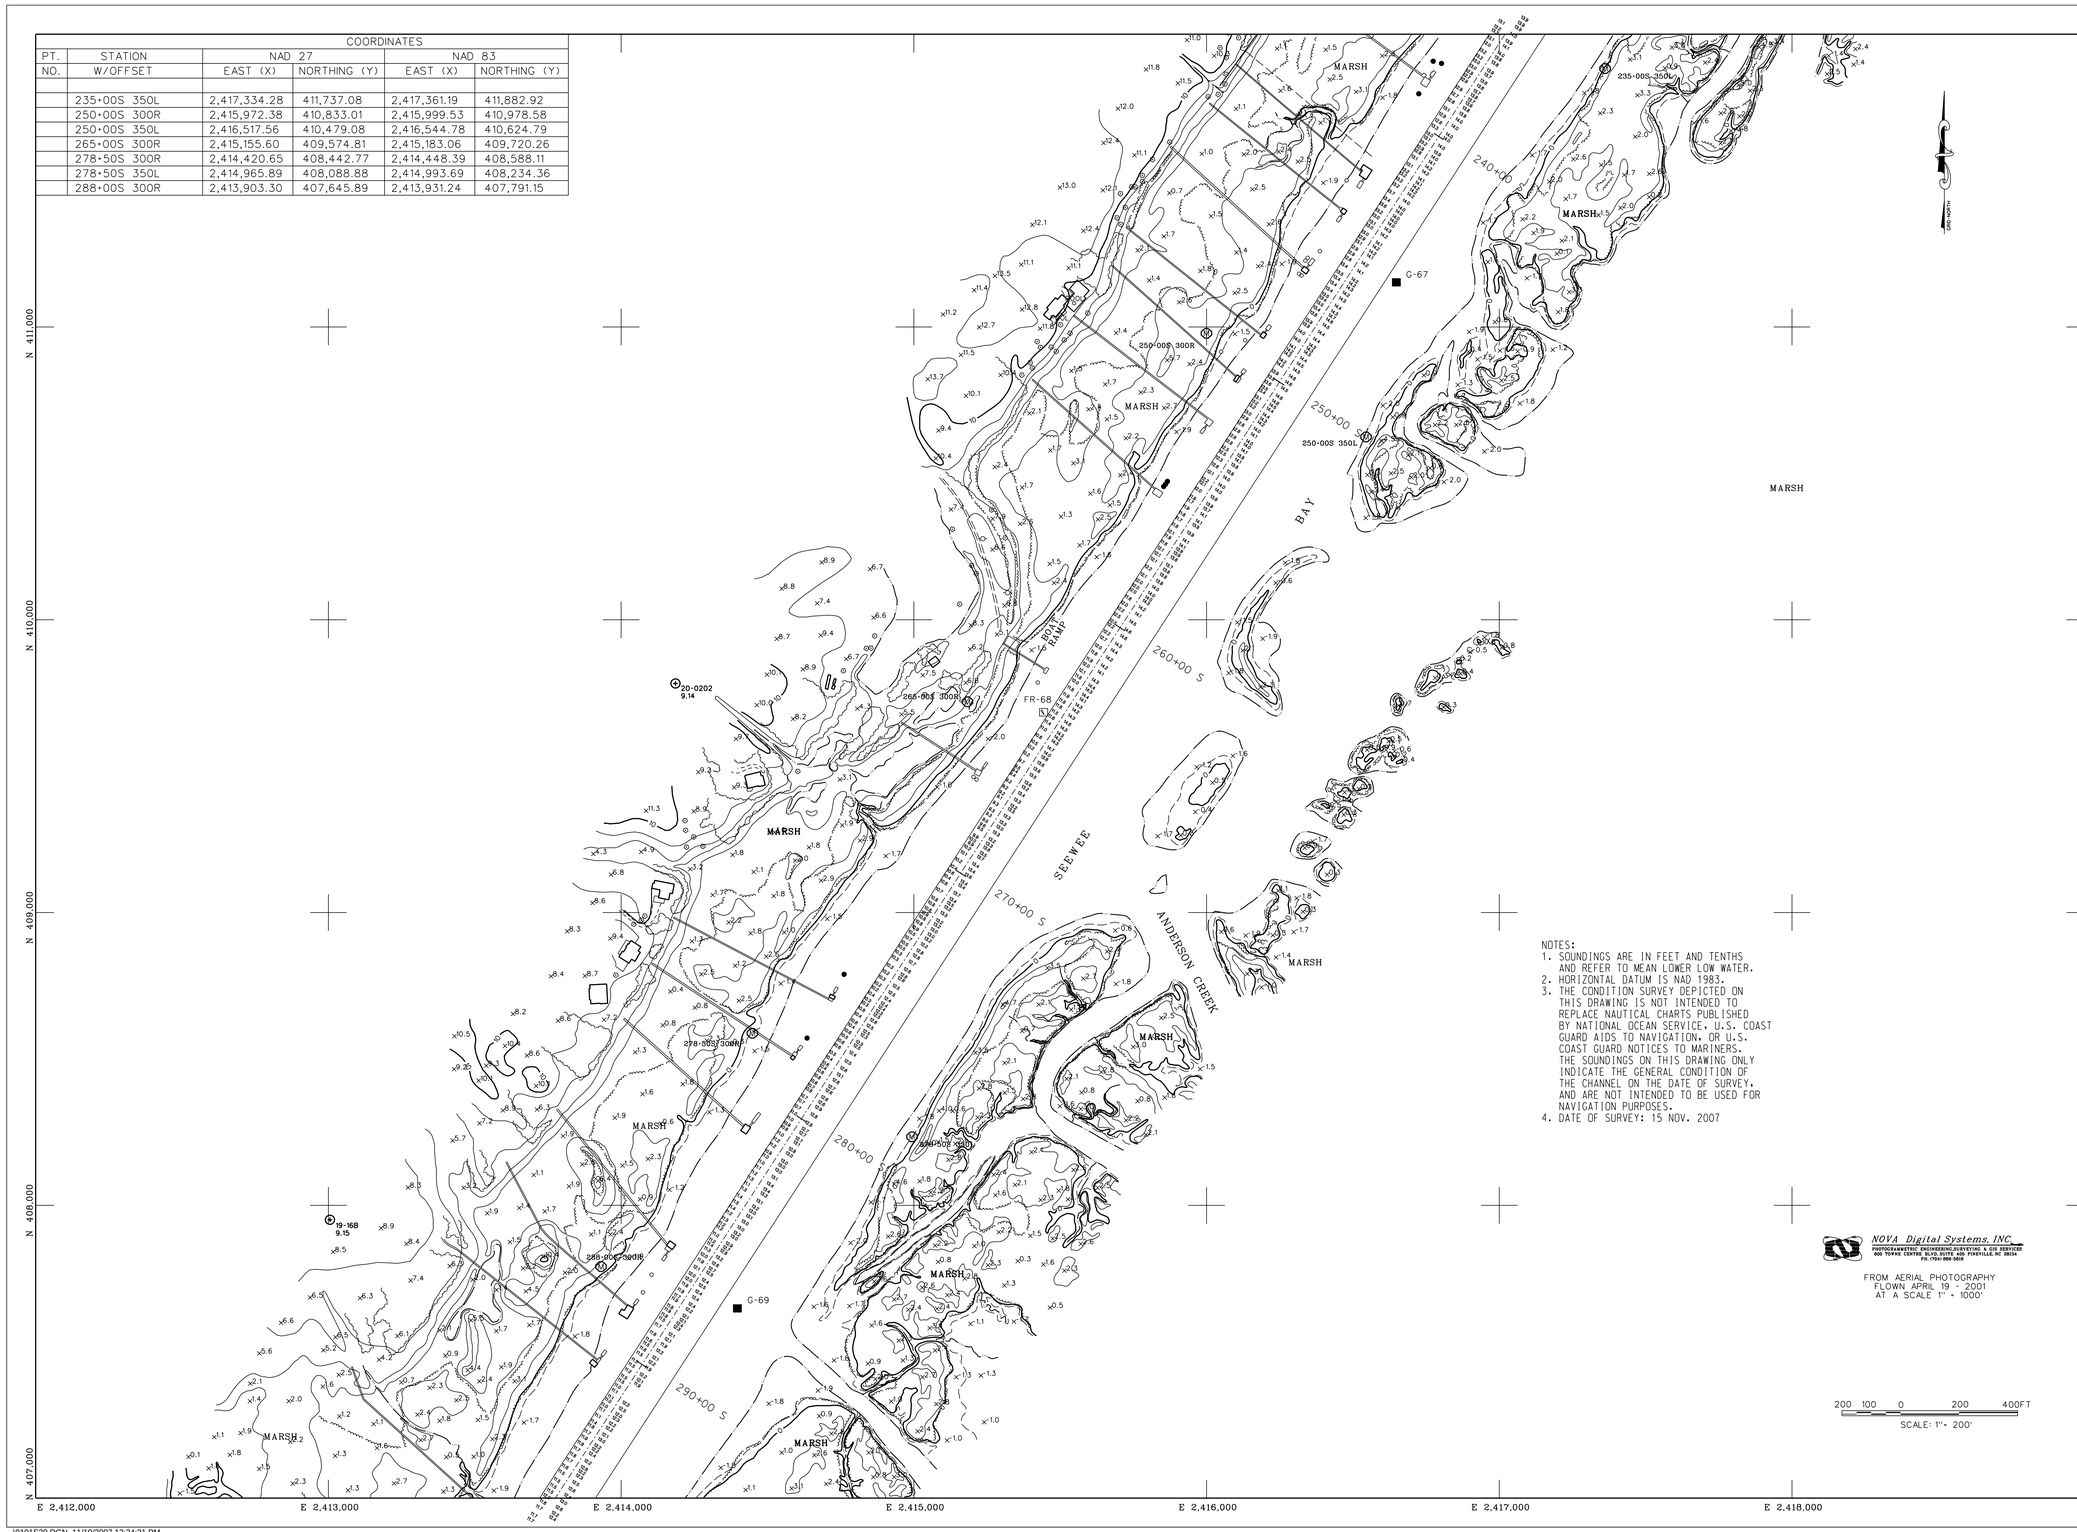

NOTES:
1. SOUNDINGS ARE IN FEET AND TENTHS AND REFER TO MEAN LOWER LOW WATER.
2. HORIZONTAL DATUM IS NAD 1983.
3. THE CONDITION SURVEY DEPICTED ON THIS DRAWING IS NOT INTENDED TO REPLACE NAUTICAL CHARTS PUBLISHED BY NATIONAL OCEAN SERVICE, U.S. COAST GUARD AIDS TO NAVIGATION, OR U.S. COAST GUARD NOTICES TO MARINERS. THE SOUNDINGS ON THIS DRAWING ONLY INDICATE THE GENERAL CONDITION OF THE CHANNEL ON THE DATE OF SURVEY, AND ARE NOT INTENDED TO BE USED FOR NAVIGATION PURPOSES.
4. DATE OF SURVEY: 15 NOV. 2007

NOVA Digital Systems, INC.
PHOTOGRAMMETRIC ENGINEERING,SURVEYING & GIS SERVICES
600 TERRY CONNOR BLVD. PINEVILLE, NC 28134
P: (704) 889-5408

FROM AERIAL PHOTOGRAPHY
FLOWN APRIL 19 - 2001
AT A SCALE 1" = 1000'

200 100 0 200 400FT
SCALE: 1"= 200'

US Army Corps of Engineers
Charleston District

DESCRIPTION	DATE	APPR.	DESCRIPTION	DATE	APPR.

Designed by:
Dwn by: MRV
Ckd by:
Reviewed by:
Submitted by:
Date: NOV. 07
Rev:
Design file no: 9191
Drawing Code:
File name:
Plot date:
Plot scale: 1" = 200'

U.S. ARMY ENGINEER DISTRICT
CORPS OF ENGINEERS
CHARLESTON, SOUTH CAROLINA

AIWW, WINYAH BAY TO CHARLESTON
STA. 235+84S TO STA. 295+44S
9191
GEORGETOWN,CHARLESTON COUNTIES, SOUTH CAROLINA

SHEET REFERENCE NUMBER
SHEET 39 OF 62

WC-S39.DGN

..\9191S39.DGN 11/19/2007 12:24:21 PM