COORDINATES					
PT.	STATION	NAD 27		NAD 83	
NO.	W/OFFSET	EAST (X)	NORTHING (Y)	EAST (X)	NORTHING (Y)
	354+00S 330L	2,412,192.69	401,234.12	2,412,222.11	401,379.30
	366+00S 330L	2,411,834.98	400,088.83	2,411,864.67	400,233.98
	384+50S 330L	2,411,283.55	398,322.93	2,411,313.65	398,468.03
	384+50S 325R	2,410,658.30	398,518.28	2,410,688.37	398,663.23
	395+01.16S 270L	2,410,893.44	397,275.97	2,410,923.78	397,421.03
	395+01.16S 325R	2,410,369.31	397,593.32	2,410,399.59	397,738.25

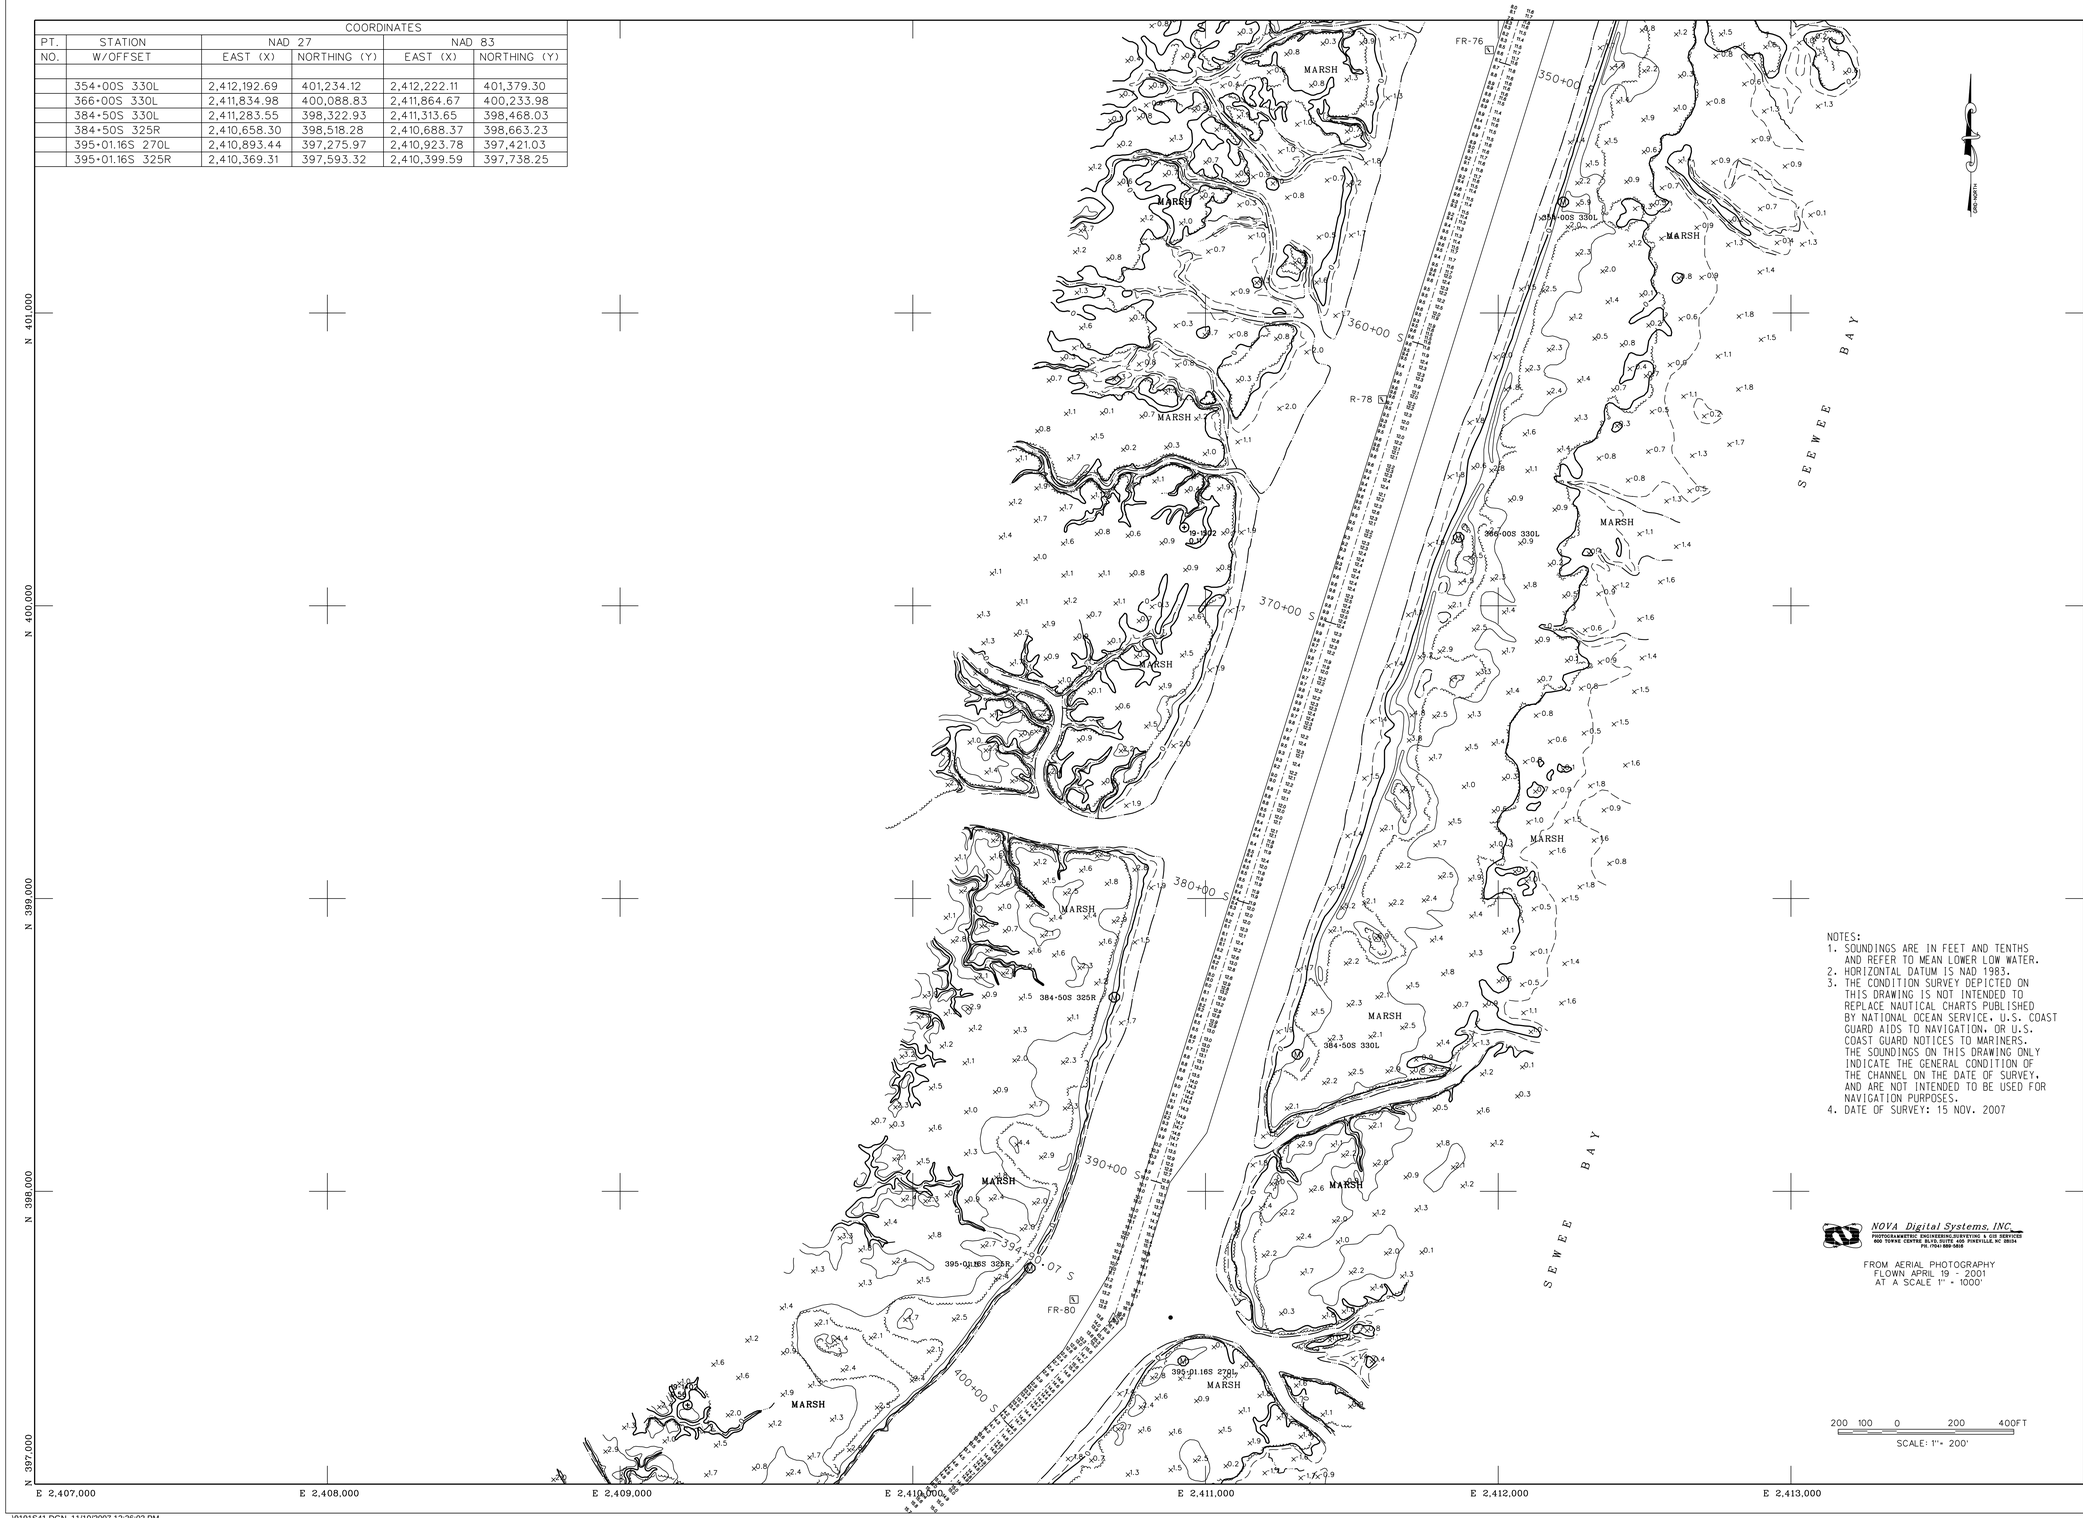

NOTES:
1. SOUNDINGS ARE IN FEET AND TENTHS AND REFER TO MEAN LOWER LOW WATER.
2. HORIZONTAL DATUM IS NAD 1983.
3. THE CONDITION SURVEY DEPICTED ON THIS DRAWING IS NOT INTENDED TO REPLACE NAUTICAL CHARTS PUBLISHED BY NATIONAL OCEAN SERVICE, U.S. COAST GUARD AIDS TO NAVIGATION, OR U.S. COAST GUARD NOTICES TO MARINERS. THE SOUNDINGS ON THIS DRAWING ONLY INDICATE THE GENERAL CONDITION OF THE CHANNEL ON THE DATE OF SURVEY, AND ARE NOT INTENDED TO BE USED FOR NAVIGATION PURPOSES.
4. DATE OF SURVEY: 15 NOV. 2007

NOVA Digital Systems, INC
PHOTOGRAMMETRIC ENGINEERING,SURVEYING & GIS SERVICES
600 TOWNE CENTRE BLVD, SUITE 400 PINEVILLE NC 28134
PH. (704) 889 5818

FROM AERIAL PHOTOGRAPHY
FLOWN APRIL 19 - 2001
AT A SCALE 1" = 1000'

200 100 0 200 400FT
SCALE: 1"= 200'

US Army Corps of Engineers
Charleston District

DESCRIPTION	DATE	APPR.
DESCRIPTION	DATE	APPR.

Designed by:
Drawn by: MRV
Checked by:
Reviewed by:
Submitted by:
Date: NOV. 07
Design file no:
Drawing Code:
File name:
Plot scale:
Dwg scale: 1" = 200'
Rec:

U.S. ARMY ENGINEER DISTRICT
CORPS OF ENGINEERS
CHARLESTON, SOUTH CAROLINA

AIWW, WINYAH BAY TO CHARLESTON
STA. 348+44S TO STA. 402+89S
9191
GEORGETOWN,CHARLESTON COUNTIES, SOUTH CAROLINA

SHEET REFERENCE NUMBER
SHEET 41 OF 62

WC-541.DGN

..\9191S41.DGN 11/19/2007 12:26:02 PM