COORDINATES					
PT.	STATION	NAD 27		NAD 83	
NO.	W/OFFSET	EAST (X)	NORTHING (Y)	EAST (X)	NORTHING (Y)
	500+00S 300L	2,404,223.36	389,567.58	2,404,255.56	389,711.47
	500+00S 300R	2,403,906.76	390,077.21	2,403,938.85	390,221.01
	517+76.63S 370L	2,402,845.85	388,629.33	2,402,878.28	388,772.95
	517+76.63S 300L	2,402,791.07	388,677.75	2,402,823.49	388,821.36
	517+76.63S 300R	2,402,321.57	389,092.32	2,402,353.91	389,235.81
	522+00S 300R	2,402,106.54	388,626.11	2,402,138.98	388,769.57
	522+00S 370L	2,402,714.96	388,345.59	2,402,747.45	388,489.20

NOTES:
1. SOUNDINGS ARE IN FEET AND TENTHS AND REFER TO MEAN LOWER LOW WATER.
2. HORIZONTAL DATUM IS NAD 1983.
3. THE CONDITION SURVEY DEPICTED ON THIS DRAWING IS NOT INTENDED TO REPLACE NAUTICAL CHARTS PUBLISHED BY NATIONAL OCEAN SERVICE, U.S. COAST GUARD AIDS TO NAVIGATION, OR U.S. COAST GUARD NOTICES TO MARINERS. THE SOUNDINGS ON THIS DRAWING ONLY INDICATE THE GENERAL CONDITION OF THE CHANNEL ON THE DATE OF SURVEY, AND ARE NOT INTENDED TO BE USED FOR NAVIGATION PURPOSES.
4. DATE OF SURVEY: 15 NOV. 2007

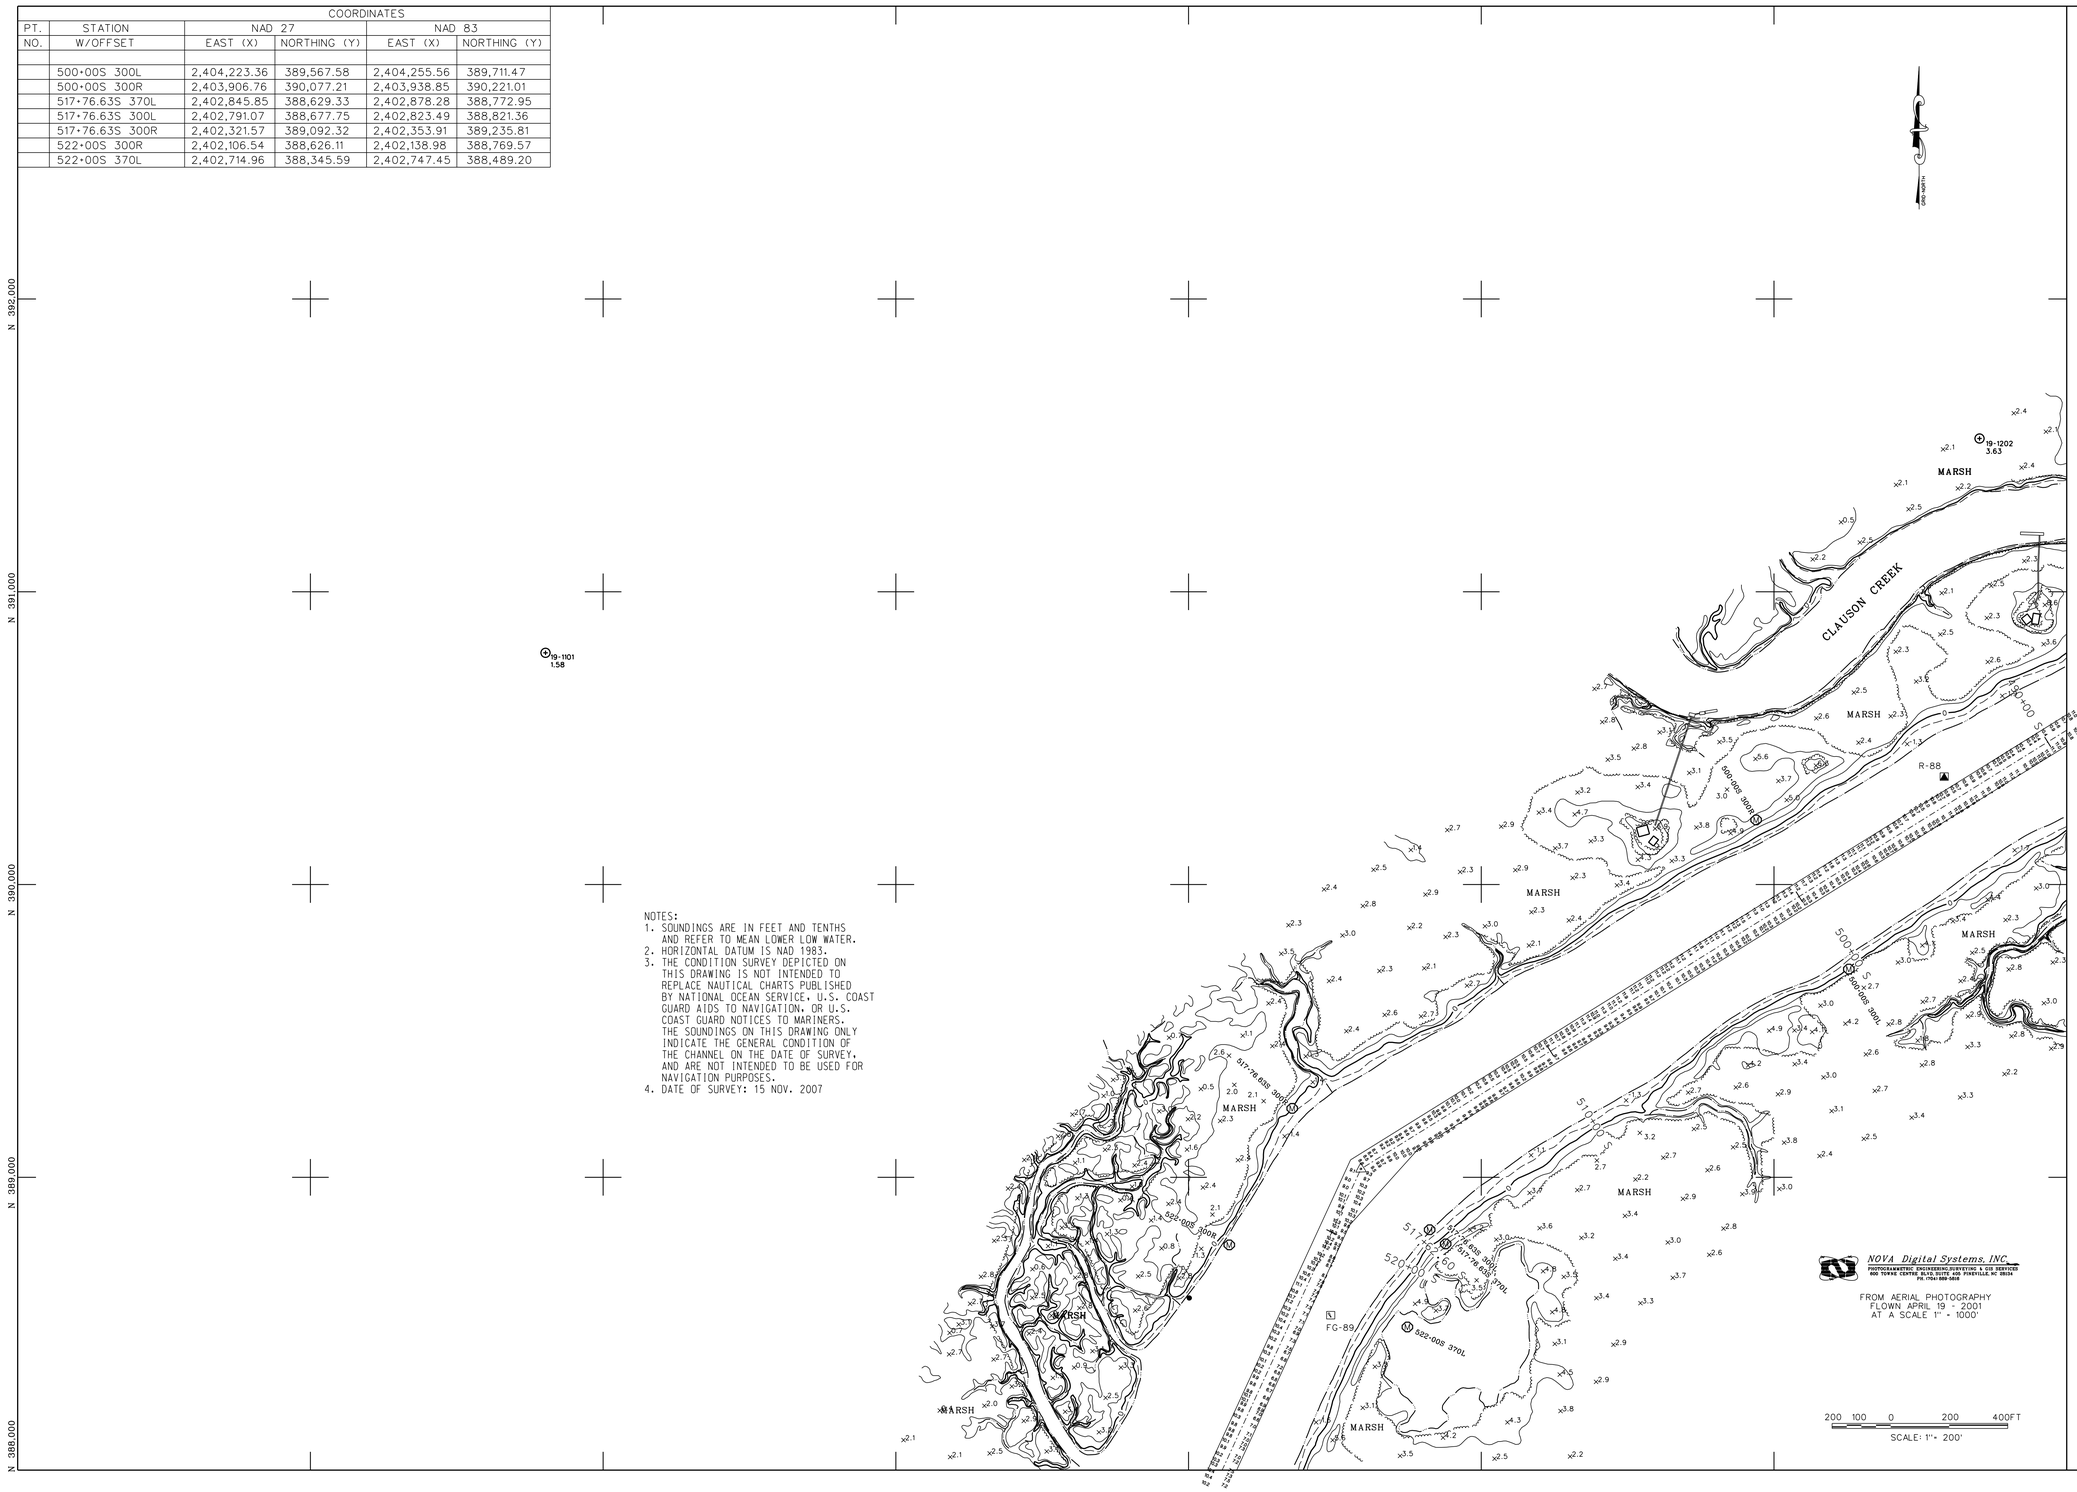

US Army Corps of Engineers
Charleston District

DATE	DESCRIPTION	MARK	APPRV.	DATE	DESCRIPTION	APPRV.

Designed by:
Drawn by: MRV
Reviewed by:
Submitted by:
Date: NOV. 07
Chec:
Design file no: 9191
Drawing Code:
File name:
Plot date:
Dwg scale: 1" = 200'

U.S. ARMY ENGINEER DISTRICT
CORPS OF ENGINEERS
CHARLESTON, SOUTH CAROLINA

AIWW, WINYAH BAY TO CHARLESTON
STA. 489+23S TO STA. 528+95S
9191
GEORGETOWN,CHARLESTON COUNTIES, SOUTH CAROLINA

SHEET REFERENCE NUMBER
SHEET 44 OF 62

WC-S44.DGN

..\9191S44.DGN 11/19/2007 12:28:25 PM