PT. NO.	STATION W/OFFSET	COORDINATES NAD 27 EAST (X)	NAD 27 NORTHING (Y)	NAD 83 EAST (X)	NAD 83 NORTHING (Y)
	1012+00S 275R	2,372,166.83	352,361.61	2,372,207.34	352,499.75
	1012+00S 300L	2,372,427.70	351,849.24	2,372,468.31	351,987.44
	1025+00S 300L	2,371,269.23	351,259.46	2,371,309.97	351,397.43
	1025+00S 275R	2,371,008.40	351,771.82	2,371,049.04	351,909.73
	1042+00S 275R	2,369,493.39	351,000.55	2,369,534.20	351,138.16

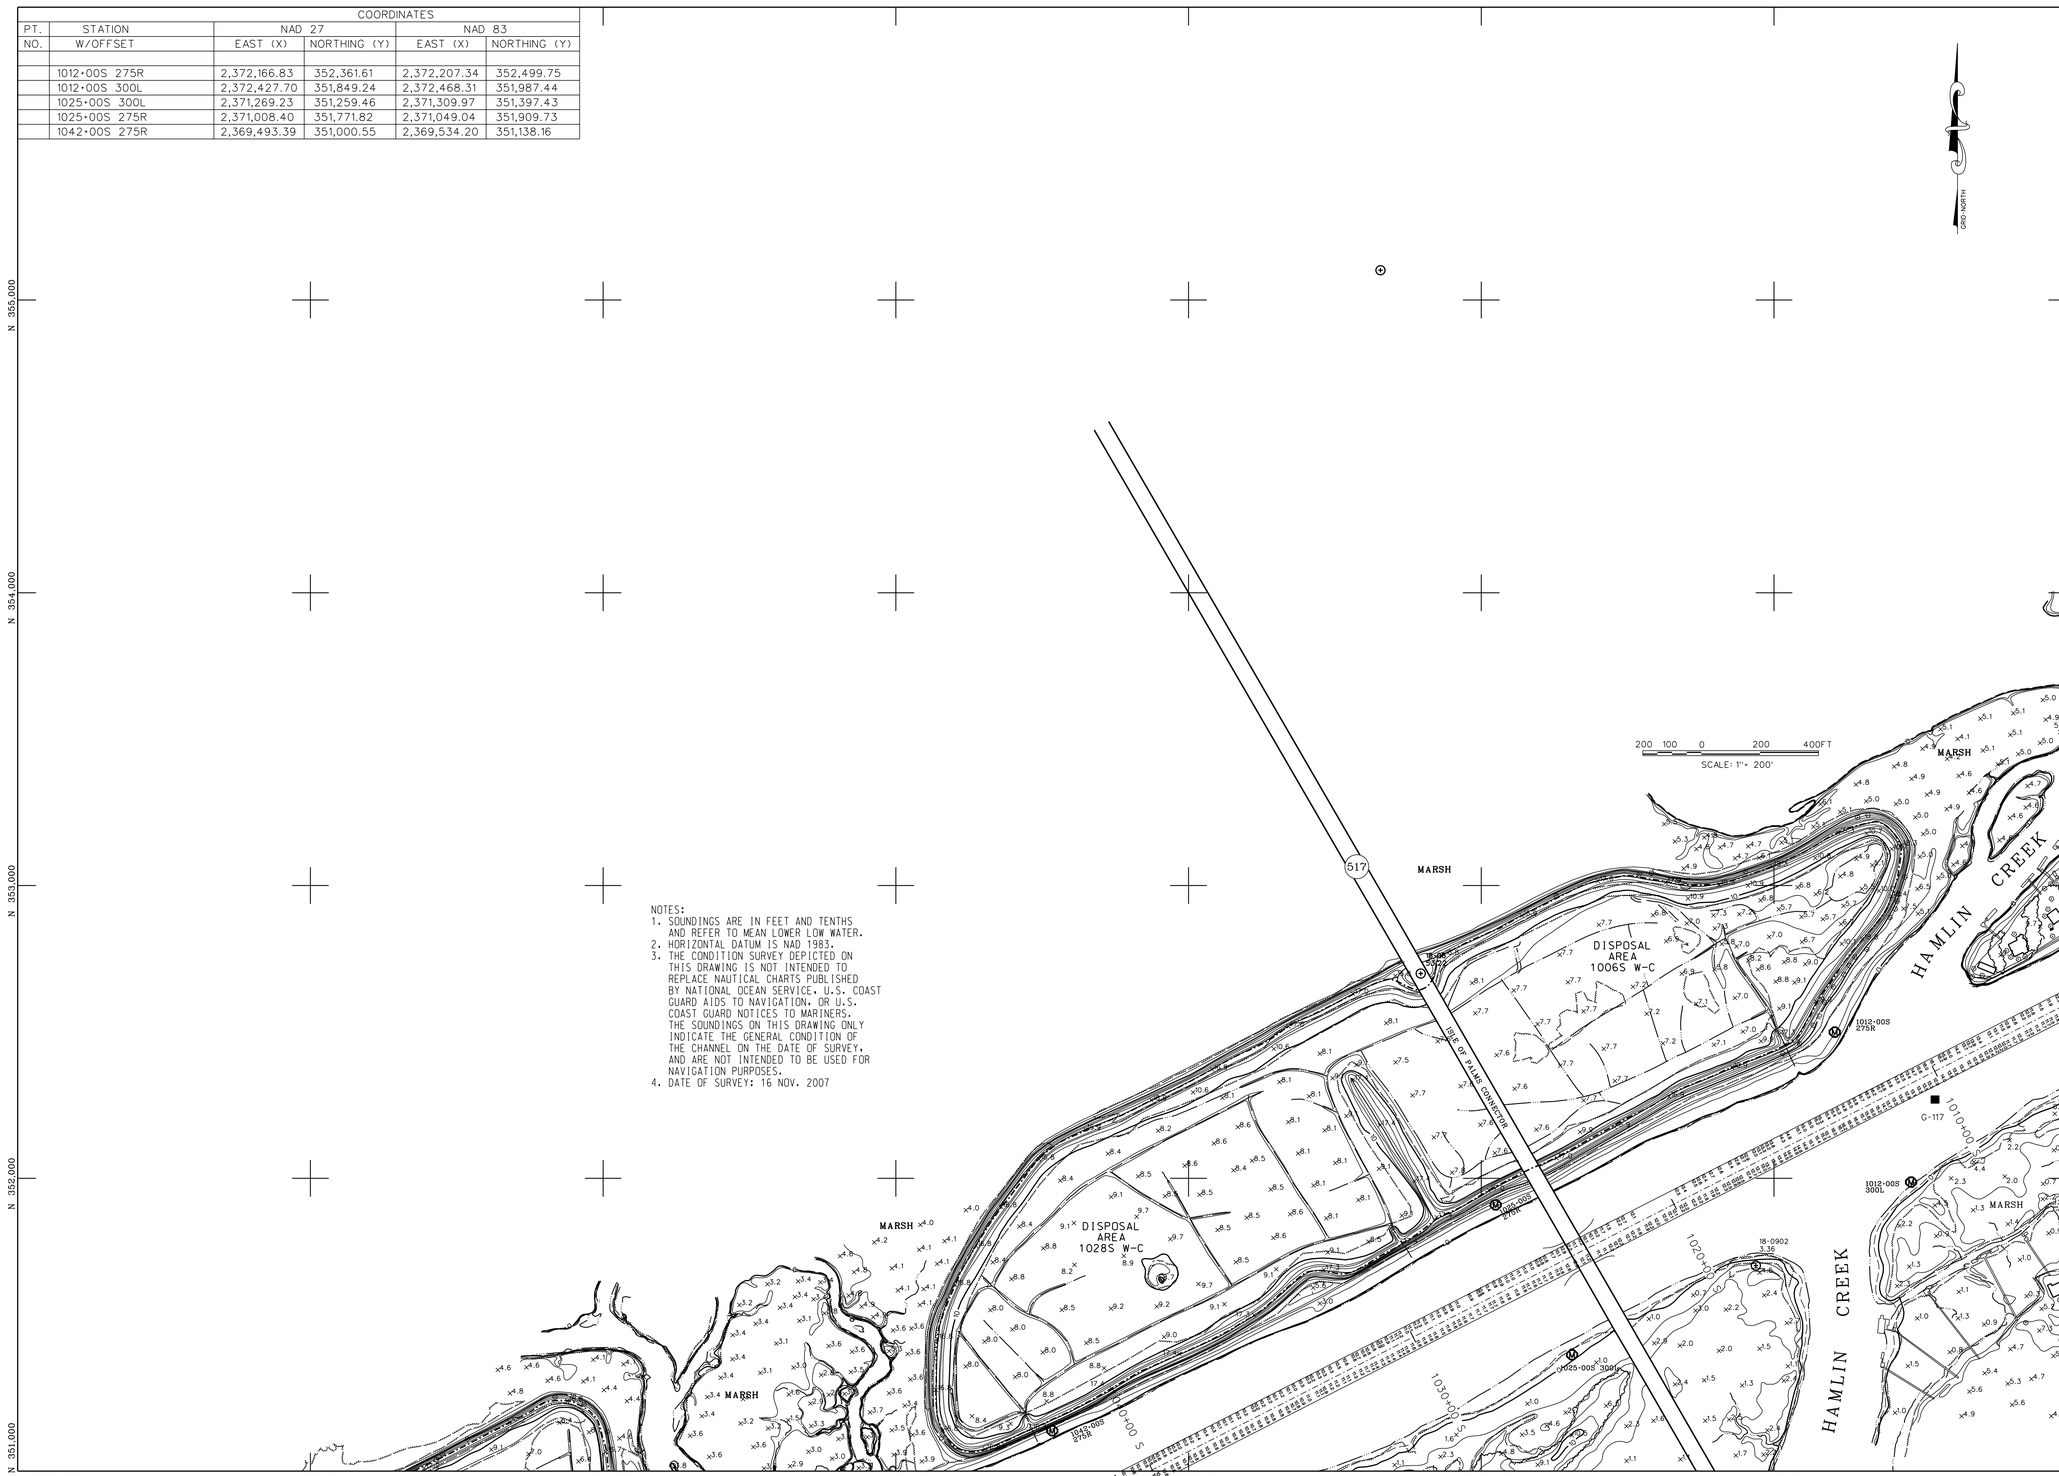

NOTES:
1. SOUNDINGS ARE IN FEET AND TENTHS AND REFER TO MEAN LOWER LOW WATER.
2. HORIZONTAL DATUM IS NAD 1983.
3. THE CONDITION SURVEY DEPICTED ON THIS DRAWING IS NOT INTENDED TO REPLACE NAUTICAL CHARTS PUBLISHED BY NATIONAL OCEAN SERVICE, U.S. COAST GUARD AIDS TO NAVIGATION, OR U.S. COAST GUARD NOTICES TO MARINERS. THE SOUNDINGS ON THIS DRAWING ONLY INDICATE THE GENERAL CONDITION OF THE CHANNEL ON THE DATE OF SURVEY, AND ARE NOT INTENDED TO BE USED FOR NAVIGATION PURPOSES.
4. DATE OF SURVEY: 16 NOV. 2007

US Army Corps of Engineers
Charleston District

MARK	DESCRIPTION	DATE	APPR.	MARK	DESCRIPTION	DATE	APPR.

Designed by:
Date: NOV. 07
Rev:
Drawn by: MRV
Chd by:
Design file no: 9191
Reviewed by:
Drawing Code:
Submitted by:
File name:
Dwg scale: 1" = 200'

U.S. ARMY ENGINEER DISTRICT
CORPS OF ENGINEERS
CHARLESTON, SOUTH CAROLINA

AIWW, WINYAH BAY TO CHARLESTON
STA 1004+94S TO STA. 1040+09S
9191
GEORGETOWN,CHARLESTON COUNTIES, SOUTH CAROLINA

SHEET REFERENCE NUMBER
SHEET 56 OF 62

WC-556.DGN

...\9191S56.DGN 11/19/2007 12:40:48 PM