PT. NO.	STATION W/OFFSET	COORDINATES NAD 27 EAST (X)	NAD 27 NORTHING (Y)	NAD 83 EAST (X)	NAD 83 NORTHING (Y)
	1286+00N 200L	2,528,415.69	501,481.47	2,528,413.22	501,649.99
	1286+00N 200R	2,528,815.61	501,489.04	2,528,813.11	501,657.68
	1270+89.47N 200R	2,528,844.69	499,949.08	2,528,842.63	500,117.86
	1270+89.47N 160R	2,528,804.57	499,954.27	2,528,802.51	500,123.04
	1270+89.47N 240L	2,528,403.50	500,006.60	2,528,401.46	500,175.25
	1267+06.97N 240L	2,528,318.13	499,707.71	2,528,316.18	499,876.36
	1267+06.97N 200R	2,528,723.12	499,523.52	2,528,721.19	499,692.31
	1267+06.97N 160R	2,528,686.28	499,540.28	2,528,684.35	499,709.05
	1252+00N BACK+1252+17.50N AHEAD 240L	2,527,526.80	498,487.41	2,527,525.26	498,655.94
	1252+00N BACK+1252+17.50N AHEAD 200R	2,527,895.91	498,248.06	2,527,894.41	498,416.72
	1242+00N 200R	2,527,351.90	497,409.21	2,527,350.68	497,577.78
	1242+00N 240L	2,526,982.74	497,648.43	2,526,981.48	497,816.88

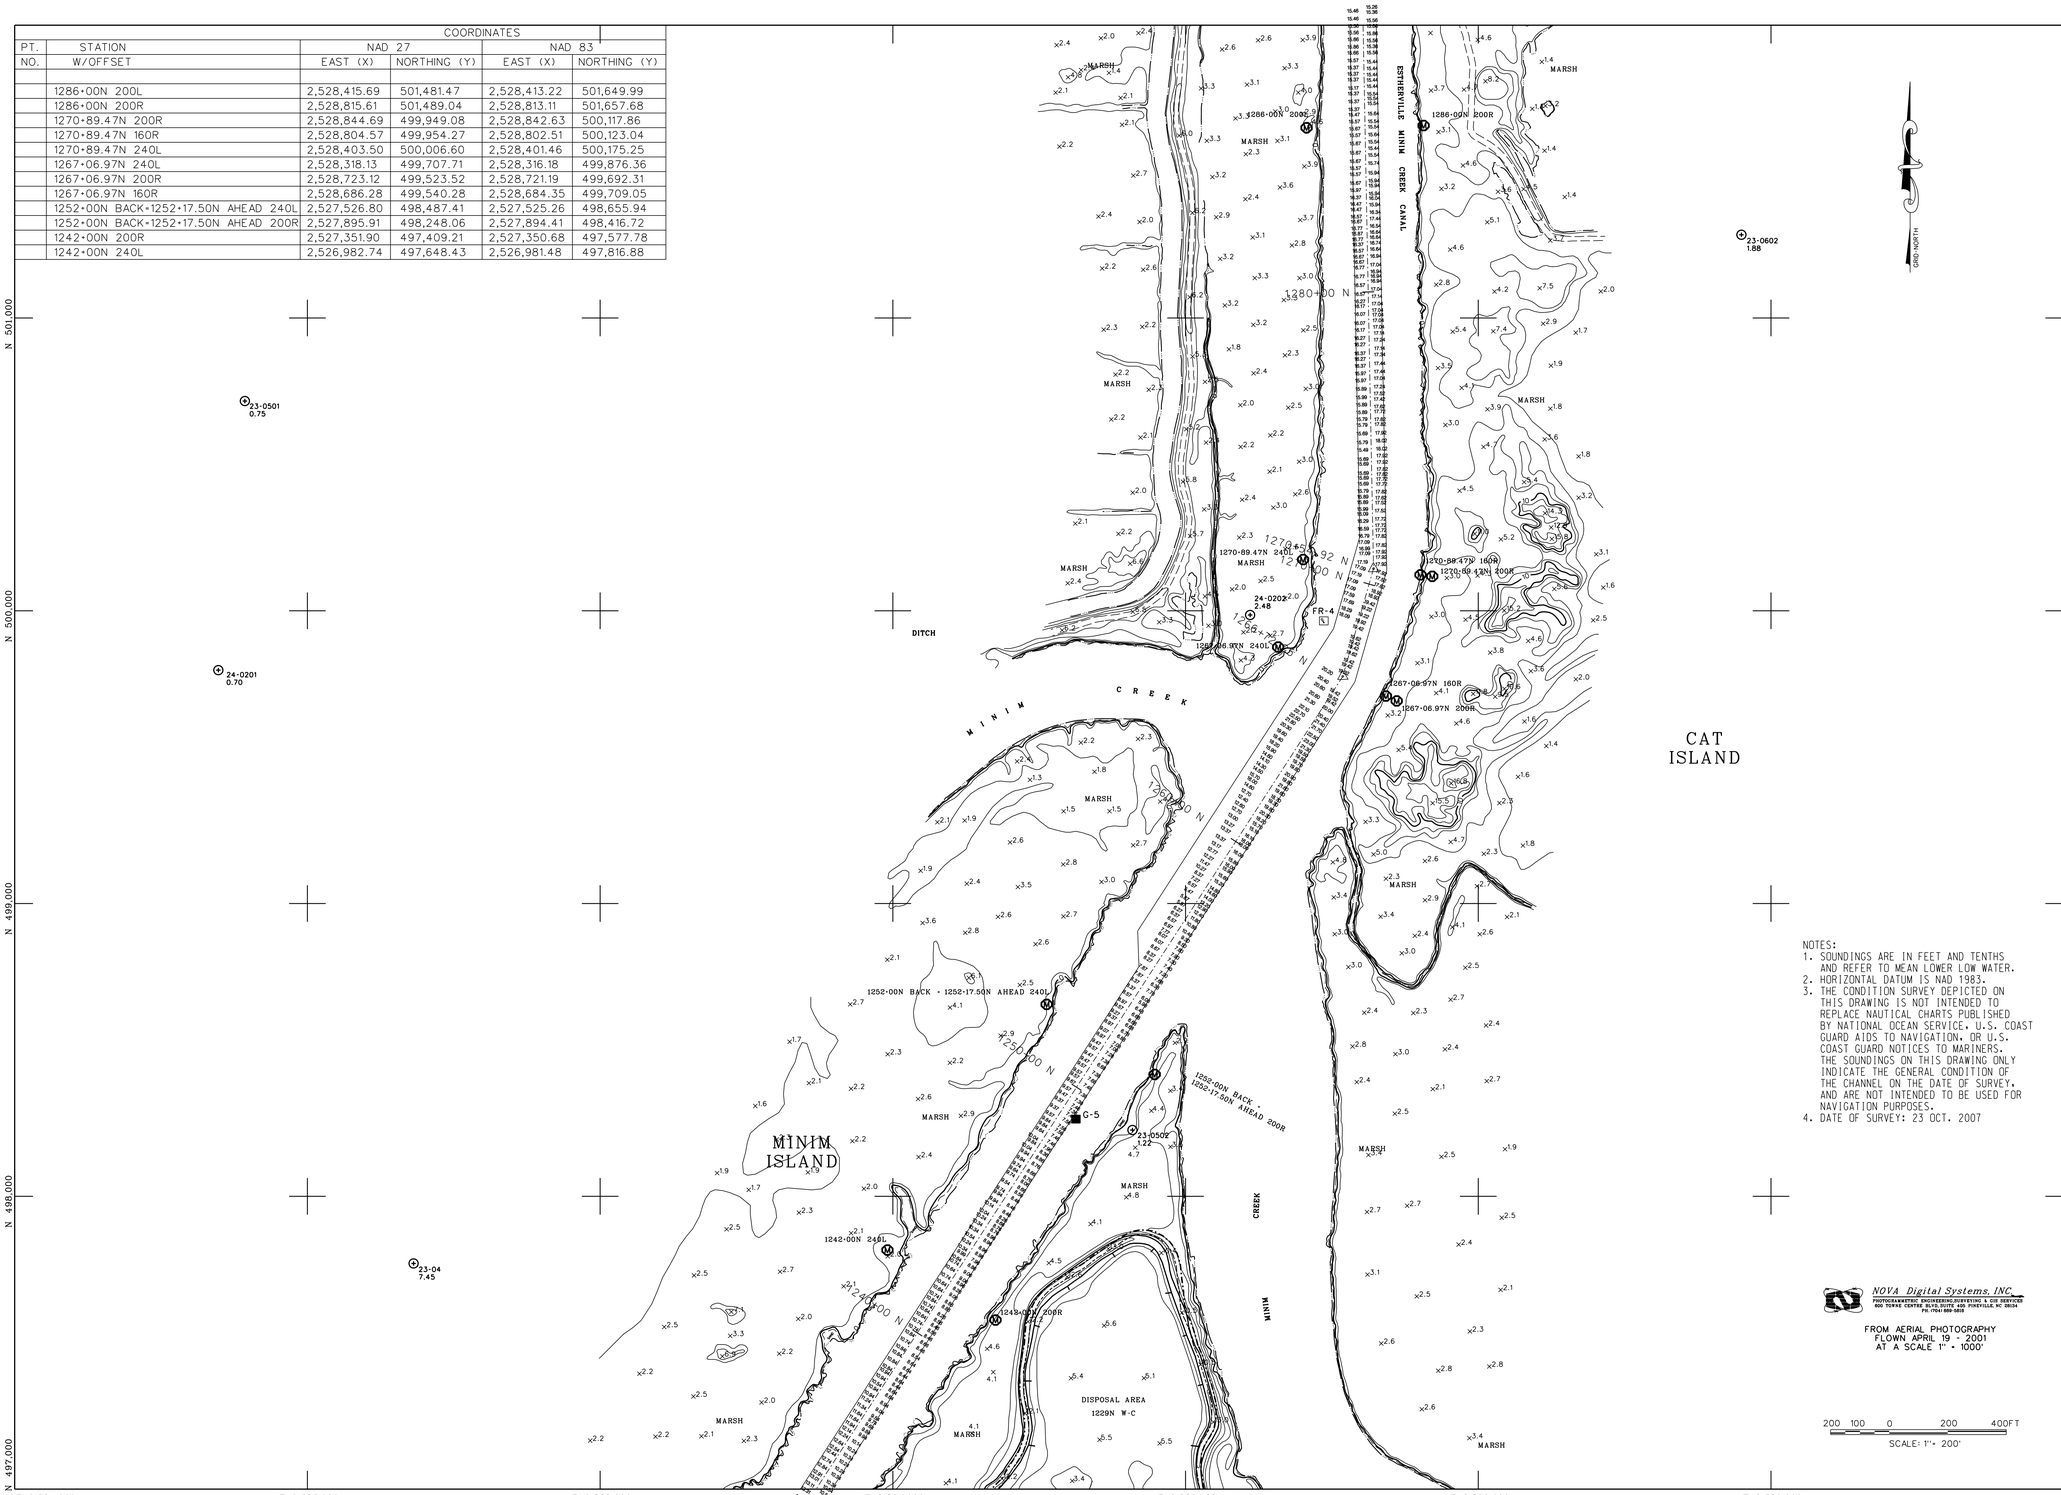

NOTES:
1. SOUNDINGS ARE IN FEET AND TENTHS AND REFER TO MEAN LOWER LOW WATER.
2. HORIZONTAL DATUM IS NAD 1983.
3. THE CONDITION SURVEY DEPICTED ON THIS DRAWING IS NOT INTENDED TO REPLACE NAUTICAL CHARTS PUBLISHED BY NATIONAL OCEAN SERVICE, U.S. COAST GUARD AIDS TO NAVIGATION, OR U.S. COAST GUARD NOTICES TO MARINERS. THE SOUNDINGS ON THIS DRAWING ONLY INDICATE THE GENERAL CONDITION OF THE CHANNEL ON THE DATE OF SURVEY, AND ARE NOT INTENDED TO BE USED FOR NAVIGATION PURPOSES.
4. DATE OF SURVEY: 23 OCT. 2007

NOVA Digital Systems, INC.
PHOTOGRAMMETRIC ENGINEERING/SURVEYING & GIS SERVICES
800 TOWNE CENTER DRIVE, SUITE 200 PINEVILLE, NC 28134
PH.(704)889-2004

FROM AERIAL PHOTOGRAPHY
FLOWN APRIL 19 - 2001
AT A SCALE 1" = 1000'

200 100 0 200 400FT
SCALE: 1"= 200'

US Army Corps of Engineers
Charleston District

Designed by:		Date: OCT. 07	Rev:
Drawn by: MRV	Ckd by:	Design file nr: 9191	
Reviewed by:		Drawing Code:	
Submitted by:		File name: Project no: Dwg scale: 1" = 200'	

U.S. ARMY ENGINEER DISTRICT
CHARLESTON, SOUTH CAROLINA

AIWW: WINYAH BAY TO CHARLESTON
STA. 1233+64N TO STA. 1289+11N
9191
GEORGETOWN,CHARLESTON COUNTIES, SOUTH CAROLINA

SHEET REFERENCE NUMBER

SHEET 7 OF 62

MC-S7.DGN

...\9191S7.DGN 10/30/2007 11:01:02 AM