COORDINATES					
PT.	STATION	NAD 27		NAD 83	
NO.	W/OFFSET	EAST (X)	NORTHING (Y)	EAST (X)	NORTHING (Y)
	1228+00N 240L	2,526,221.12	496,473.98	2,526,220.26	496,642.31
	1228+00N 200R	2,526,590.19	496,234.47	2,526,589.37	496,402.92
	1208+63.98N 300R	2,525,626.31	494,564.48	2,525,626.04	494,732.80
	1208+63.98N 400L	2,525,026.25	494,925.60	2,525,025.92	495,093.72
	1192+00N 400R	2,524,908.90	493,071.01	2,524,909.11	493,239.25
	1192+00N 325R	2,524,843.41	493,107.50	2,524,843.62	493,275.72
	1192+00N 400L	2,524,210.06	493,460.23	2,524,210.21	493,628.24
	1190+41.43N 400L	2,524,139.33	493,333.13	2,524,139.52	493,501.13
	1180+61.35N 400R	2,524,256.35	492,040.58	2,524,256.90	492,208.72
	1180+61.35N 325R	2,524,198.86	492,089.70	2,524,199.40	492,257.82
	1168+00N 500L	2,522,676.74	491,834.11	2,522,677.47	492,001.81

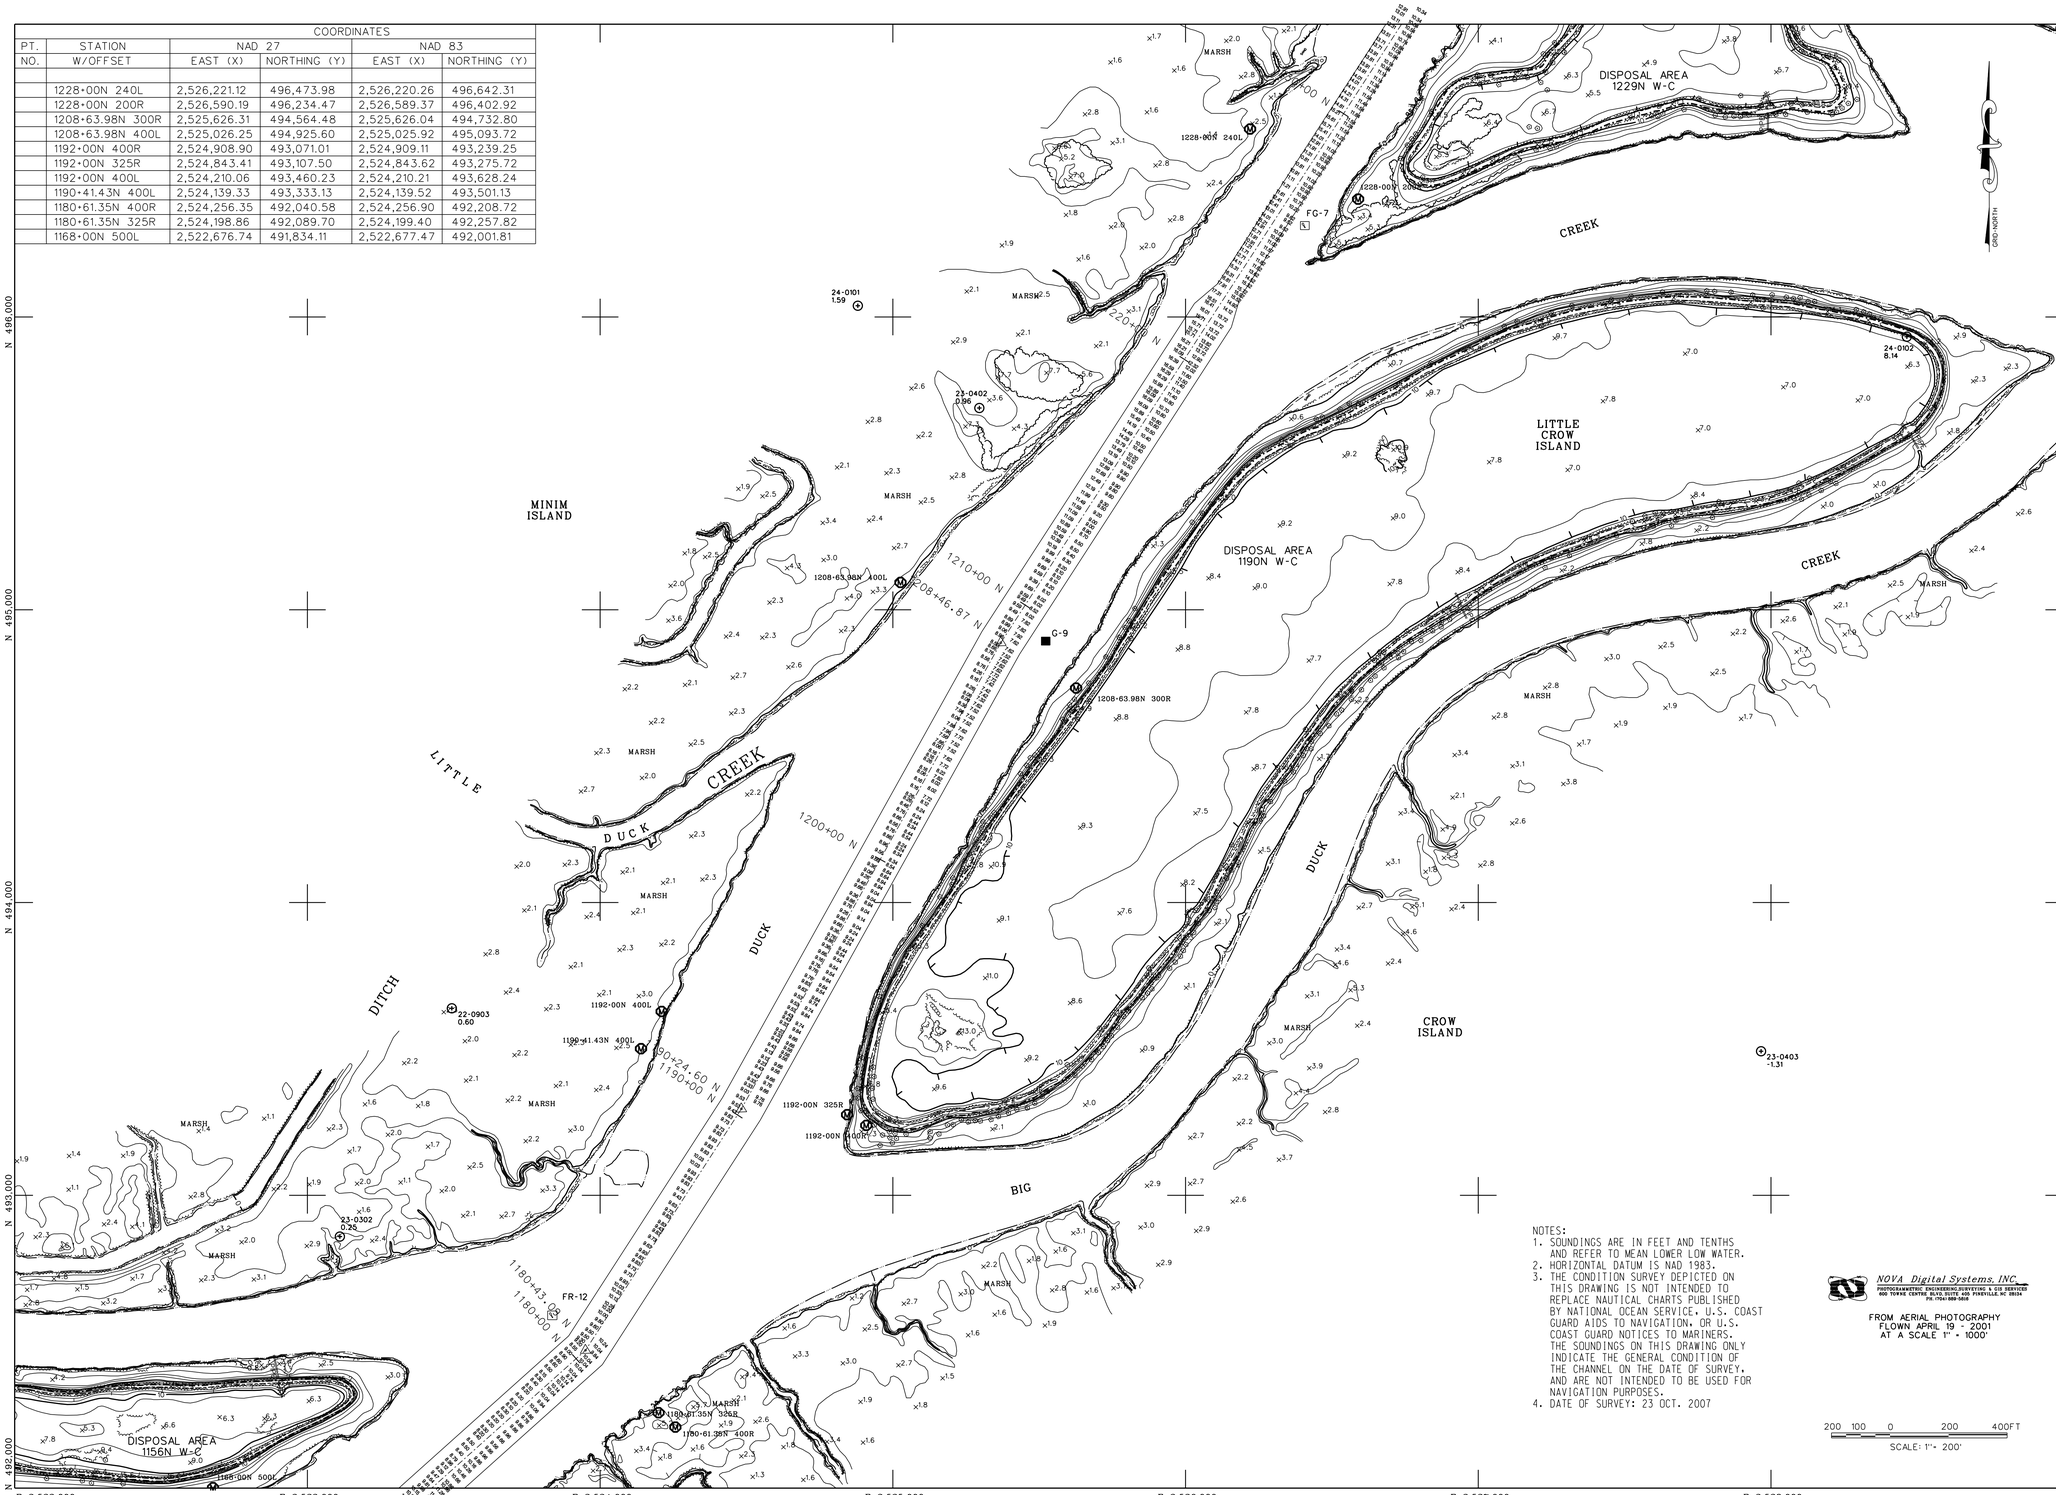

NOTES:
1. SOUNDINGS ARE IN FEET AND TENTHS AND REFER TO MEAN LOWER LOW WATER.
2. HORIZONTAL DATUM IS NAD 1983.
3. THE CONDITION SURVEY DEPICTED ON THIS DRAWING IS NOT INTENDED TO REPLACE NAUTICAL CHARTS PUBLISHED BY NATIONAL OCEAN SERVICE, U.S. COAST GUARD AIDS TO NAVIGATION, OR U.S. COAST GUARD NOTICES TO MARINERS. THE SOUNDINGS ON THIS DRAWING ONLY INDICATE THE GENERAL CONDITION OF THE CHANNEL ON THE DATE OF SURVEY, AND ARE NOT INTENDED TO BE USED FOR NAVIGATION PURPOSES.
4. DATE OF SURVEY: 23 OCT. 2007

NOVA Digital Systems, INC.
PHOTOGRAMMETRIC ENGINEERING,SURVEYING & GIS SERVICES
800 TOWNE CENTRE BLVD,SUITE 400 PINEVILLE, NC 28134
PH.(704)-889-5858

FROM AERIAL PHOTOGRAPHY
FLOWN APRIL 19 - 2001
AT A SCALE 1" = 1000'

200 100 0 200 400FT
SCALE: 1"= 200'

US Army Corps of Engineers
Charleston District

MARK	DATE	DESCRIPTION	MARK	DATE	DESCRIPTION

Designed by:
Drawn by: MRV
Checked by:
Reviewed by:
Submitted by:
Date: OCT. 07
Rev:
Design file no: 9191
Drawing Code:
File name:
Plot scale: 1" = 200'
Dwg scale: 1" = 200'

U.S. ARMY ENGINEER DISTRICT
CORPS OF ENGINEERS
CHARLESTON, SOUTH CAROLINA

AIWW, WINYAH BAY TO CHARLESTON
STA. 1173+38N TO STA. 1233+64N
9191
GEORGETOWN,CHARLESTON COUNTIES, SOUTH CAROLINA

SHEET REFERENCE NUMBER
SHEET 8 OF 62

WC-58.DGN

..\9191S8.DGN 10/30/2007 11:02:06 AM