TYPICAL SECTION

NOT TO SCALE

REQUIRED DEPTHS AND SIDE SLOPES					
	STATIONS		REQUIRED	ALLOWABLE	
LOCATION	BEGIN	END	DEPTH	OVERDEPTH	SIDE SLOPE
ENTRANCE CHANNEL	10+00.00	40+22.51	-10'	2'	1V ON 2H
AUXILIARY CHANNEL	0+00.00	10+15.61	-10'	2'	1V ON 2H
INNER CHANNEL A	40+22.51	59+22.52	-10'	2'	1V ON 4H
INNER CHANNEL B	59+22.52	197+00.96	-8'	2'	1V ON 4H
DEPOSITION BASIN			-18'	2'	1V ON 4H

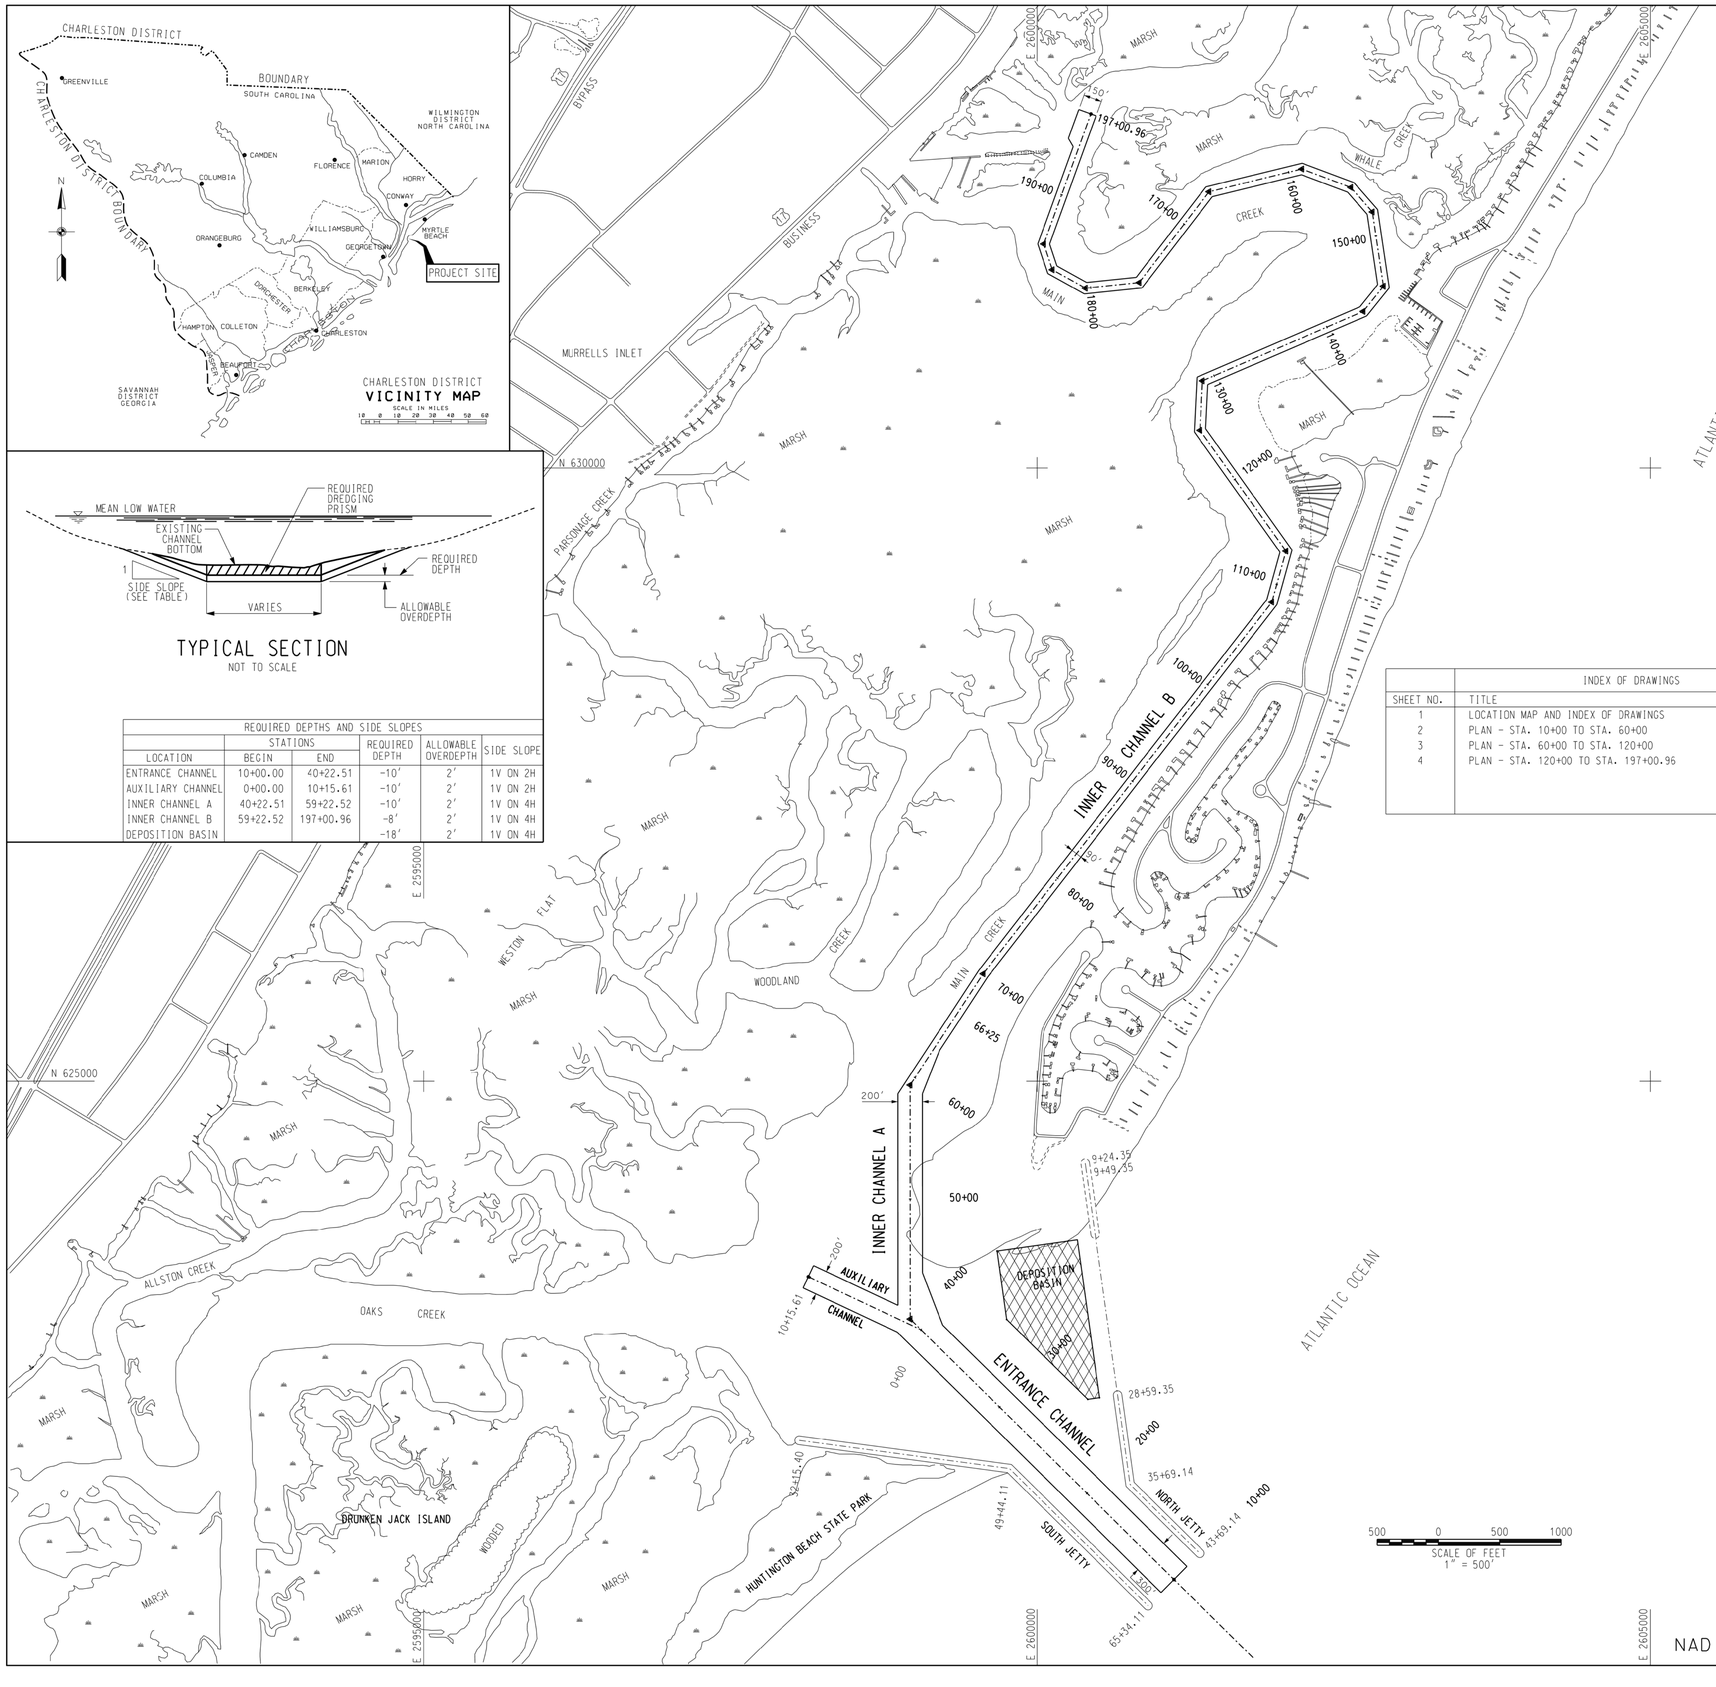

INDEX OF DRAWINGS	
SHEET NO.	TITLE
1	LOCATION MAP AND INDEX OF DRAWINGS
2	PLAN - STA. 10+00 TO STA. 60+00
3	PLAN - STA. 60+00 TO STA. 120+00
4	PLAN - STA. 120+00 TO STA. 197+00.96

NOTES:
1. SOUNDINGS ARE IN FEET AND TENTHS AND REFER TO MEAN LOW WATER.
2. HORIZONTAL DATUM IS NAD 1983.
3. THE CONDITION SURVEY DEPICTED ON THIS DRAWING IS NOT INTENDED TO REPLACE NAUTICAL CHARTS PUBLISHED BY NATIONAL OCEAN SERVICE, U.S. COAST GUARD AIDS TO NAVIGATION, OR U.S. COAST GUARD NOTICES TO MARINERS. THE SOUNDINGS ON THIS DRAWING ONLY INDICATE THE GENERAL CONDITION OF THE CHANNEL ON THE DATE OF SURVEY, AND ARE NOT INTENDED TO BE USED FOR NAVIGATION PURPOSES.
4. DATE OF SURVEY: 3 OCT. 2008 CONDITION

NAD 1983

US Army Corps of Engineers
Charleston District

No.	Issue Block Description	Appn.	Date	Appn.	No.	Issue Block Description	Appn.	Date	Appn.
No. 1	Issue Block Description 1	Appn. 1	Date 1	Appn. 2	No. 9	Issue Block Description 9	Appn. 9	Date 9	Appn. 10
No. 2	Issue Block Description 2	Appn. 2	Date 2	Appn. 3	No. 10	Issue Block Description 10	Appn. 10	Date 10	Appn. 11
No. 3	Issue Block Description 3	Appn. 3	Date 3	Appn. 4	No. 11	Issue Block Description 11	Appn. 11	Date 11	Appn. 12
No. 4	Issue Block Description 4	Appn. 4	Date 4	Appn. 5	No. 12	Issue Block Description 12	Appn. 12	Date 12	Appn. 13
No. 5	Issue Block Description 5	Appn. 5	Date 5	Appn. 6	No. 13	Issue Block Description 13	Appn. 13	Date 13	Appn. 14
No. 6	Issue Block Description 6	Appn. 6	Date 6	Appn. 7	No. 14	Issue Block Description 14	Appn. 14	Date 14	Appn. 15
No. 7	Issue Block Description 7	Appn. 7	Date 7	Appn. 8	No. 15	Issue Block Description 15	Appn. 15	Date 15	Appn. 16
No. 8	Issue Block Description 8	Appn. 8	Date 8	Appn. 9	No. 16	Issue Block Description 16	Appn. 16	Date 16	Appn. 17
MARK		DATE	APPR.		MARK		DATE	APPR.	
DESCRIPTION					DESCRIPTION				

SURVEYED BY: USACE
Drawn by: MRV
Chkd by:
Reviewed by:
Submitted by:
Date: 24 APR 07
8 OCT. 08
Design file no.
Drawing Code: 9236
File name:
Plot date:
Dwg scale: 1" = 500'

U.S. ARMY ENGINEER DISTRICT
CORPS OF ENGINEERS
CHARLESTON, SOUTH CAROLINA

MURRELL'S INLET
CONDITION SURVEY
9236
GEORGETOWN COUNTY, SOUTH CAROLINA

SHEET 1 OF 4

9236S1.DGN