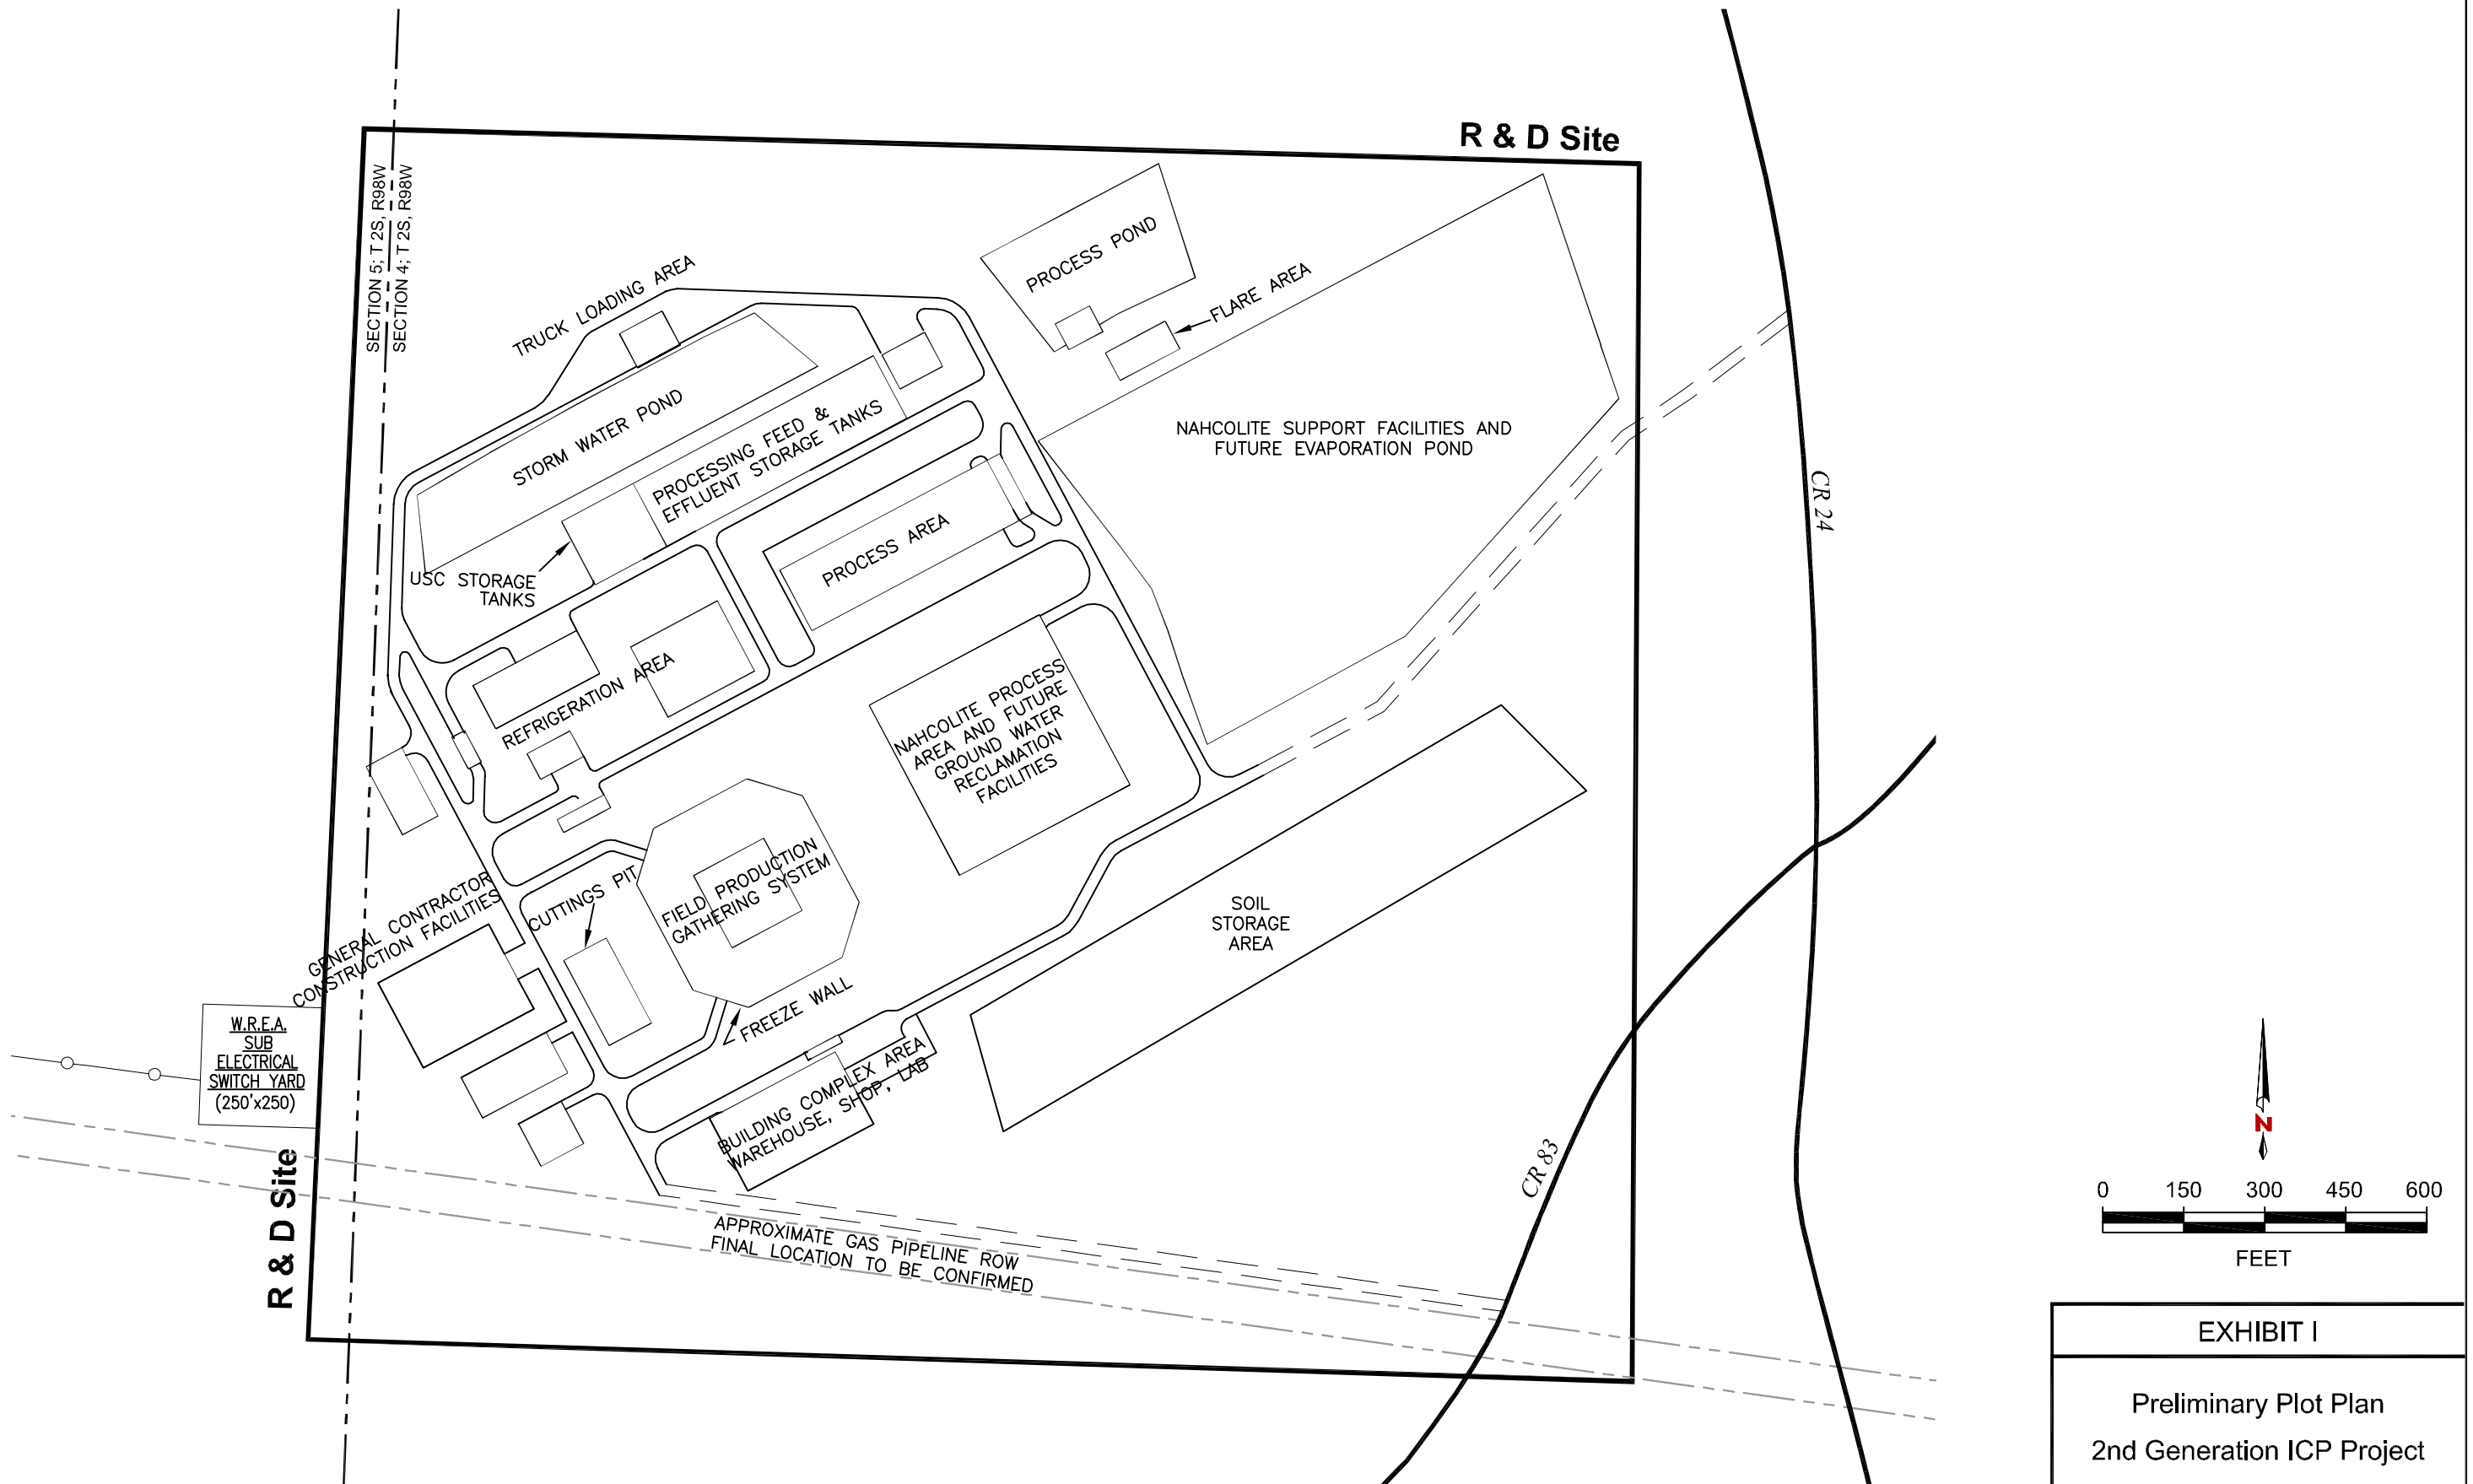

EXHIBIT I

Preliminary Plot Plan

2nd Generation ICP Project

DATE: 2/13/2006	SCALE: AS SHOWN	SHELL FRONTIER OIL & GAS INC.
FILE: Exhibit N		