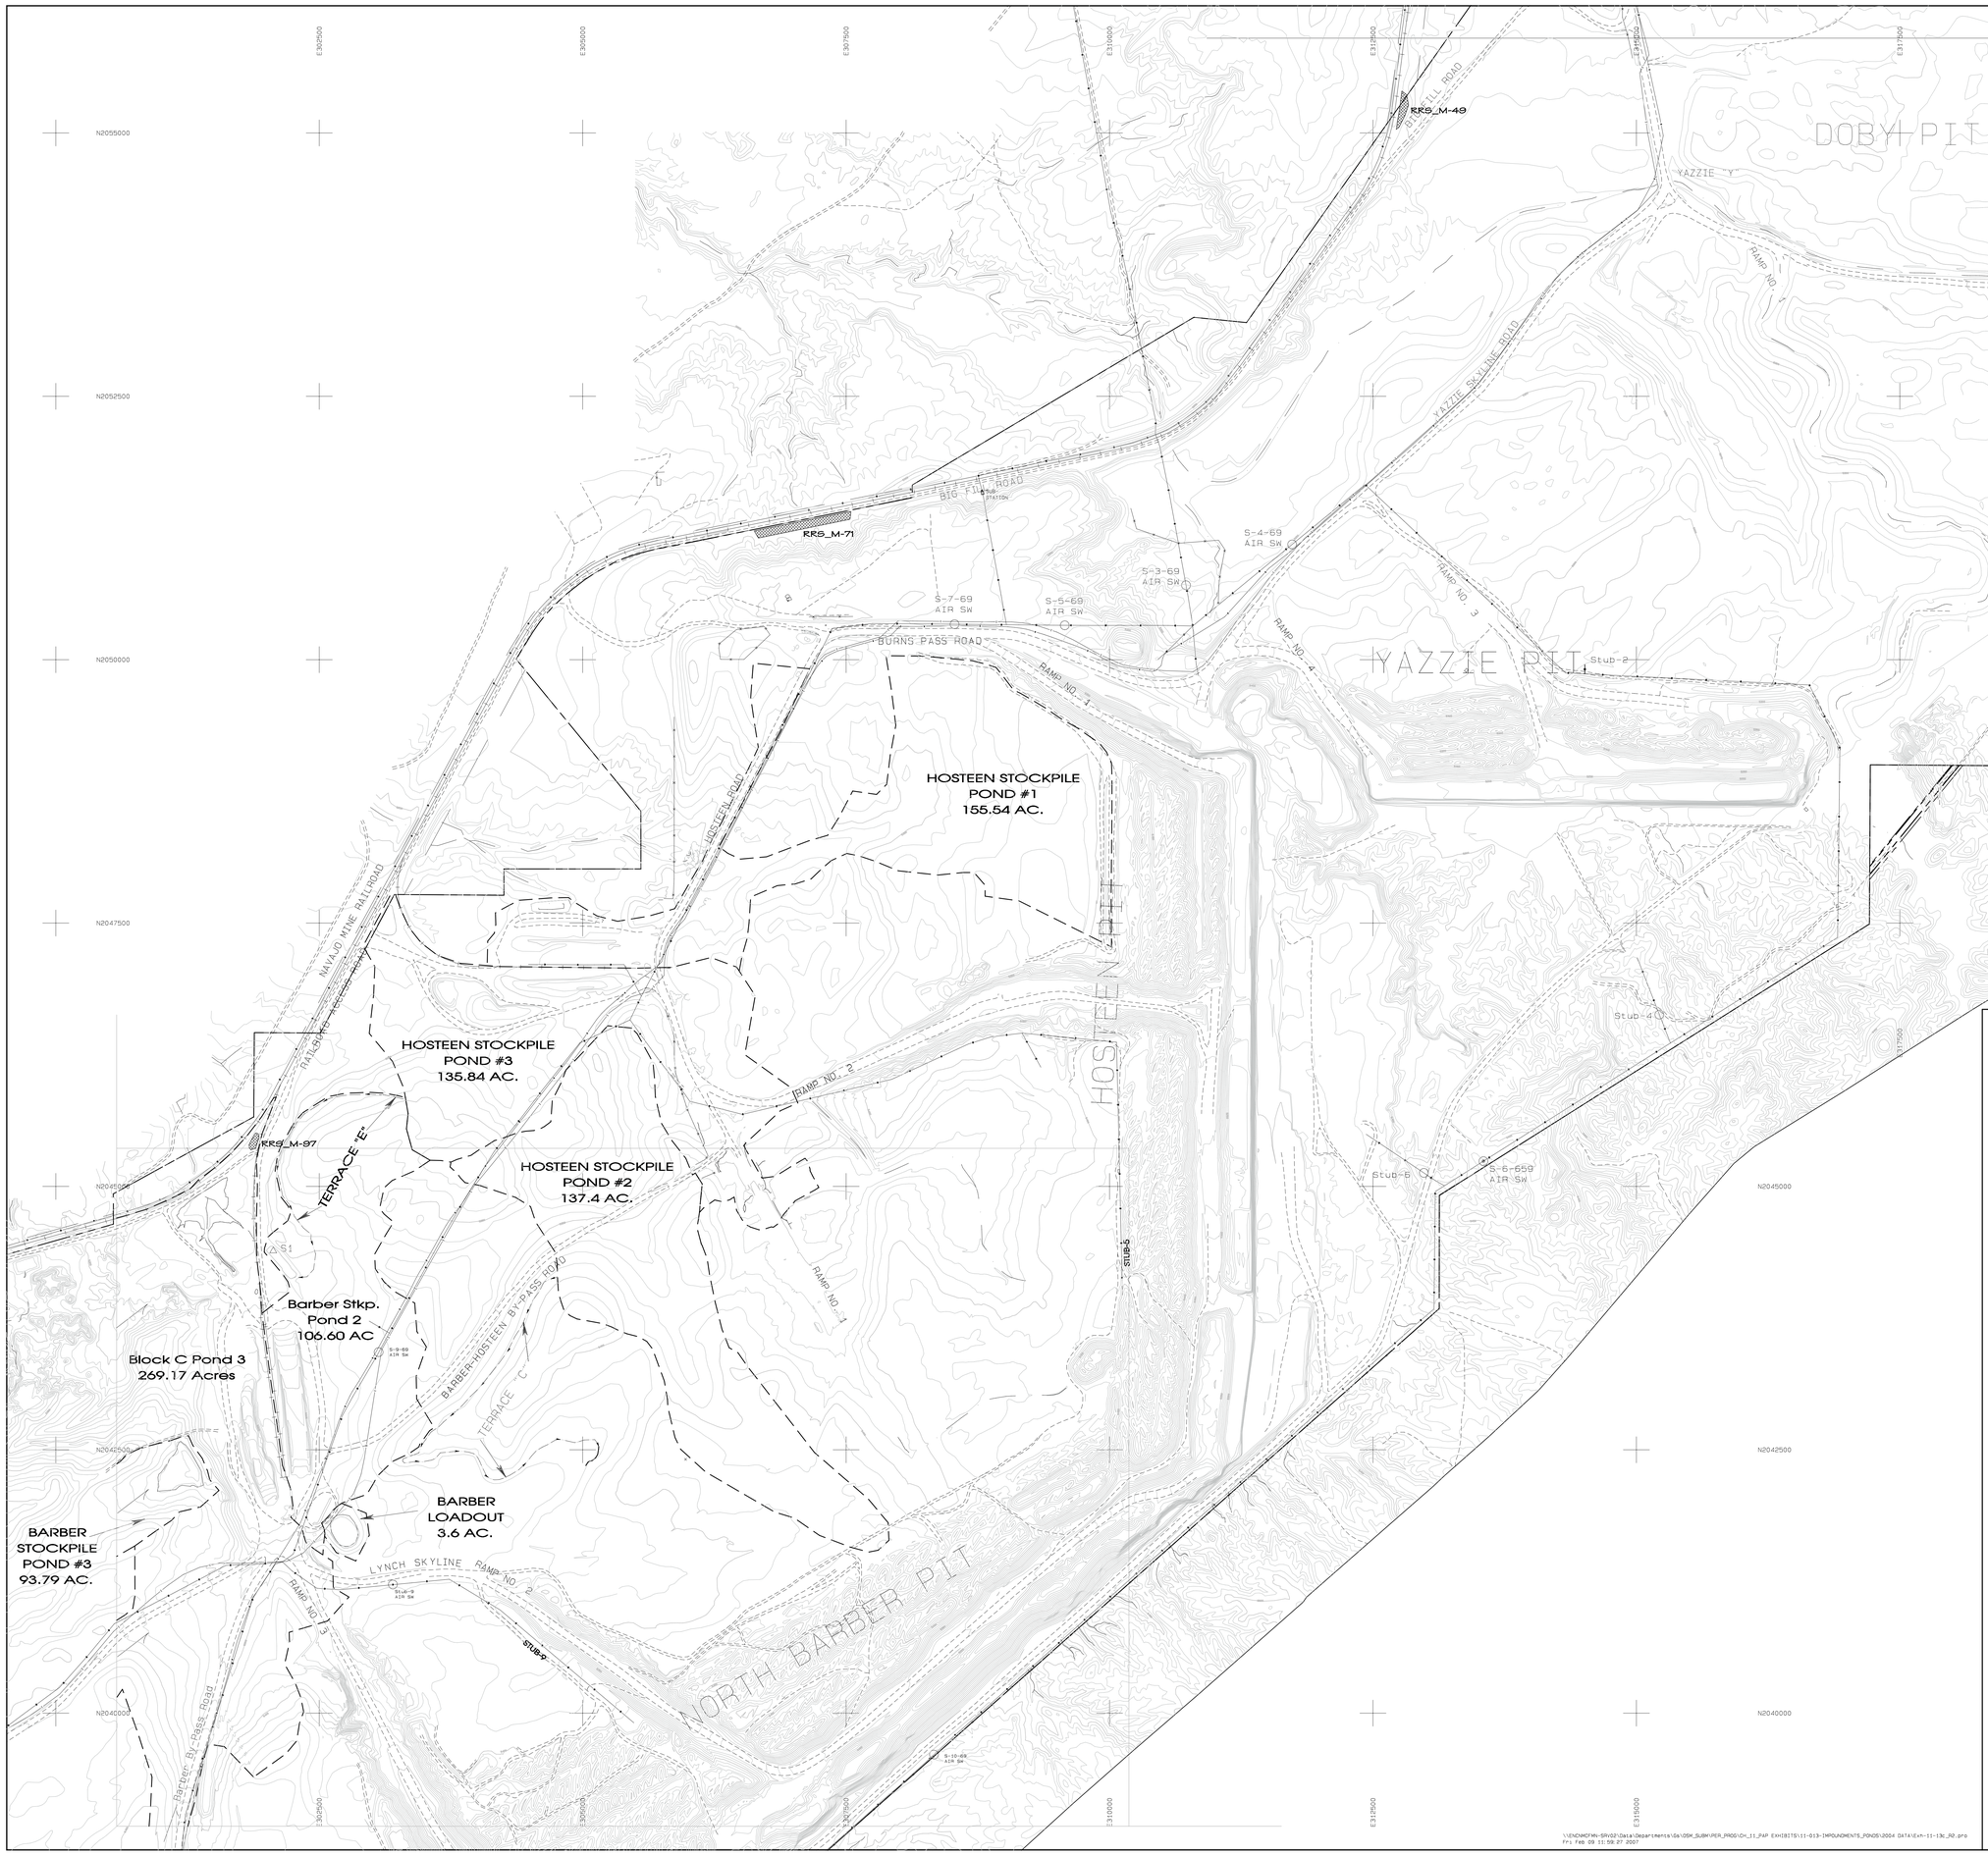

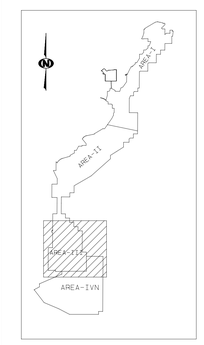

LEGEND

- PAVED ROAD
- DIRT ROAD
- HAUL ROAD
- TRAIL
- BUILDING
- FENCE
- IRRIGATION LINE
- CULVERT
- DAM
- DRAINAGE
- RAILROAD
- TREES
- POWERLINE
- 5338.5 — SPOT ELEVATION
- 5300 — INDEX CONTOUR
- INTERMEDIATE CONTOUR
- 218 5422.45 — HORIZ. & VERT. CONTROL
- L-30 — LEASE CORNER
- PERMIT/LEASE BOUNDARY
- TERRACE "E"
- WATERSHED BOUNDARY

NOTES :

1. FOR HYDROLOGY INFORMATION REFER TO APPENDIX 11-AA IN THE APPROVED PAP.

500 0 500 1000

CONTOUR INTERVAL: 10'
DATE OF PHOTOGRAPHY: May 23, 1998

Revised by

Aero-Graphics, Inc.
2930 South West Temple
Salt Lake City, Utah 84115
Revision photography: May 23, 1998

REV. No.	DATE	DRAFT BY	REVISION DESCRIPTION	DRG. 'S BY	E.S.	P.E.	APPROVALS
I	11-15-06	PJF	Updated Hosteen Stockpile Pond #3, removed Yazzie Stockpond #2, South Hosteen Stocpond Impoundment #1 and submitted to OSM for Review.	LR	KJ	LR	
H	01-25-06	PJF	Removed Yazzie Stockpond Impoundmes #1 and submitted to OSM for Review.	LR	KJ	LR	
G	6-03-05	PJF	Revised watershed areas for the following: Block C Ponds 1,2 & 3, Barber Stockpile Ponds 2,3, Hosteen Stockpile Ponds 1,3 and submitted to OSM for Review.	LR	MC	LR	
F	11-13-02	PJF	Removed South Hosteen Stockpond Impoundmes #2, #3 and submitted to OSM for Review.	LR	MC	LR	
E	8-5-02	PJF	Removed Stub 3b Impoundment #2, #3 and submitted to OSM for Review.	LR	MC	LR	
D	1-08-02	PJF	Updated Block-C Pond-3, removed Barber Stockpile Pond No.1 and submitted to OSM for Review and Approval.	LR	MC	LR	
C	6-1-99	PJF	Added Block-C Pond-3 and submitted to OSM for Review and Approval.	BH	MC	LR	
B	7-29-98	PJF	MID TERM SUBMITTAL TO OSM FOR REVIEW AND APPROVAL.	BH	MC	LR	
A	11-30-95	PJF	SUBMITTED TO OSM FOR APPROVAL.				

CERTIFICATION STATEMENT

I, Leonard Raymond, hereby certify that this drawing was reviewed by me and that the information shown is complete and accurate to the best of my knowledge.

LEONARD RAYMOND — N.M. MEXICO — 6600 — REGISTERED PROFESSIONAL ENGINEER

EXHIBIT 11-13C

BHP NAVAJO COAL COMPANY

NAVAJO MINE — BHP — NEW MEXICO

P.O. BOX 1717 FRUITLAND, NEW MEXICO 87416

AREA-II IMPOUNDMENT AND POND LOCATIONS/ WATERSHED AREAS

PREPARED BY BS/PJF	DRAWN BY PJF	SCALE 1" = 500'
APPROVED BY	DATE Nov.26, 1995	

\\ENDMCFMN-SRV02\Data\Departments\Ga\OSM_SUBM\PER_PROG\CH_11_PAP EXHIBITS\11-013-IMPOUNDMENTS_PONDS\2004 DATA\Exh-11-13c_R0.pro
Fri Feb 09 11:59:27 2007