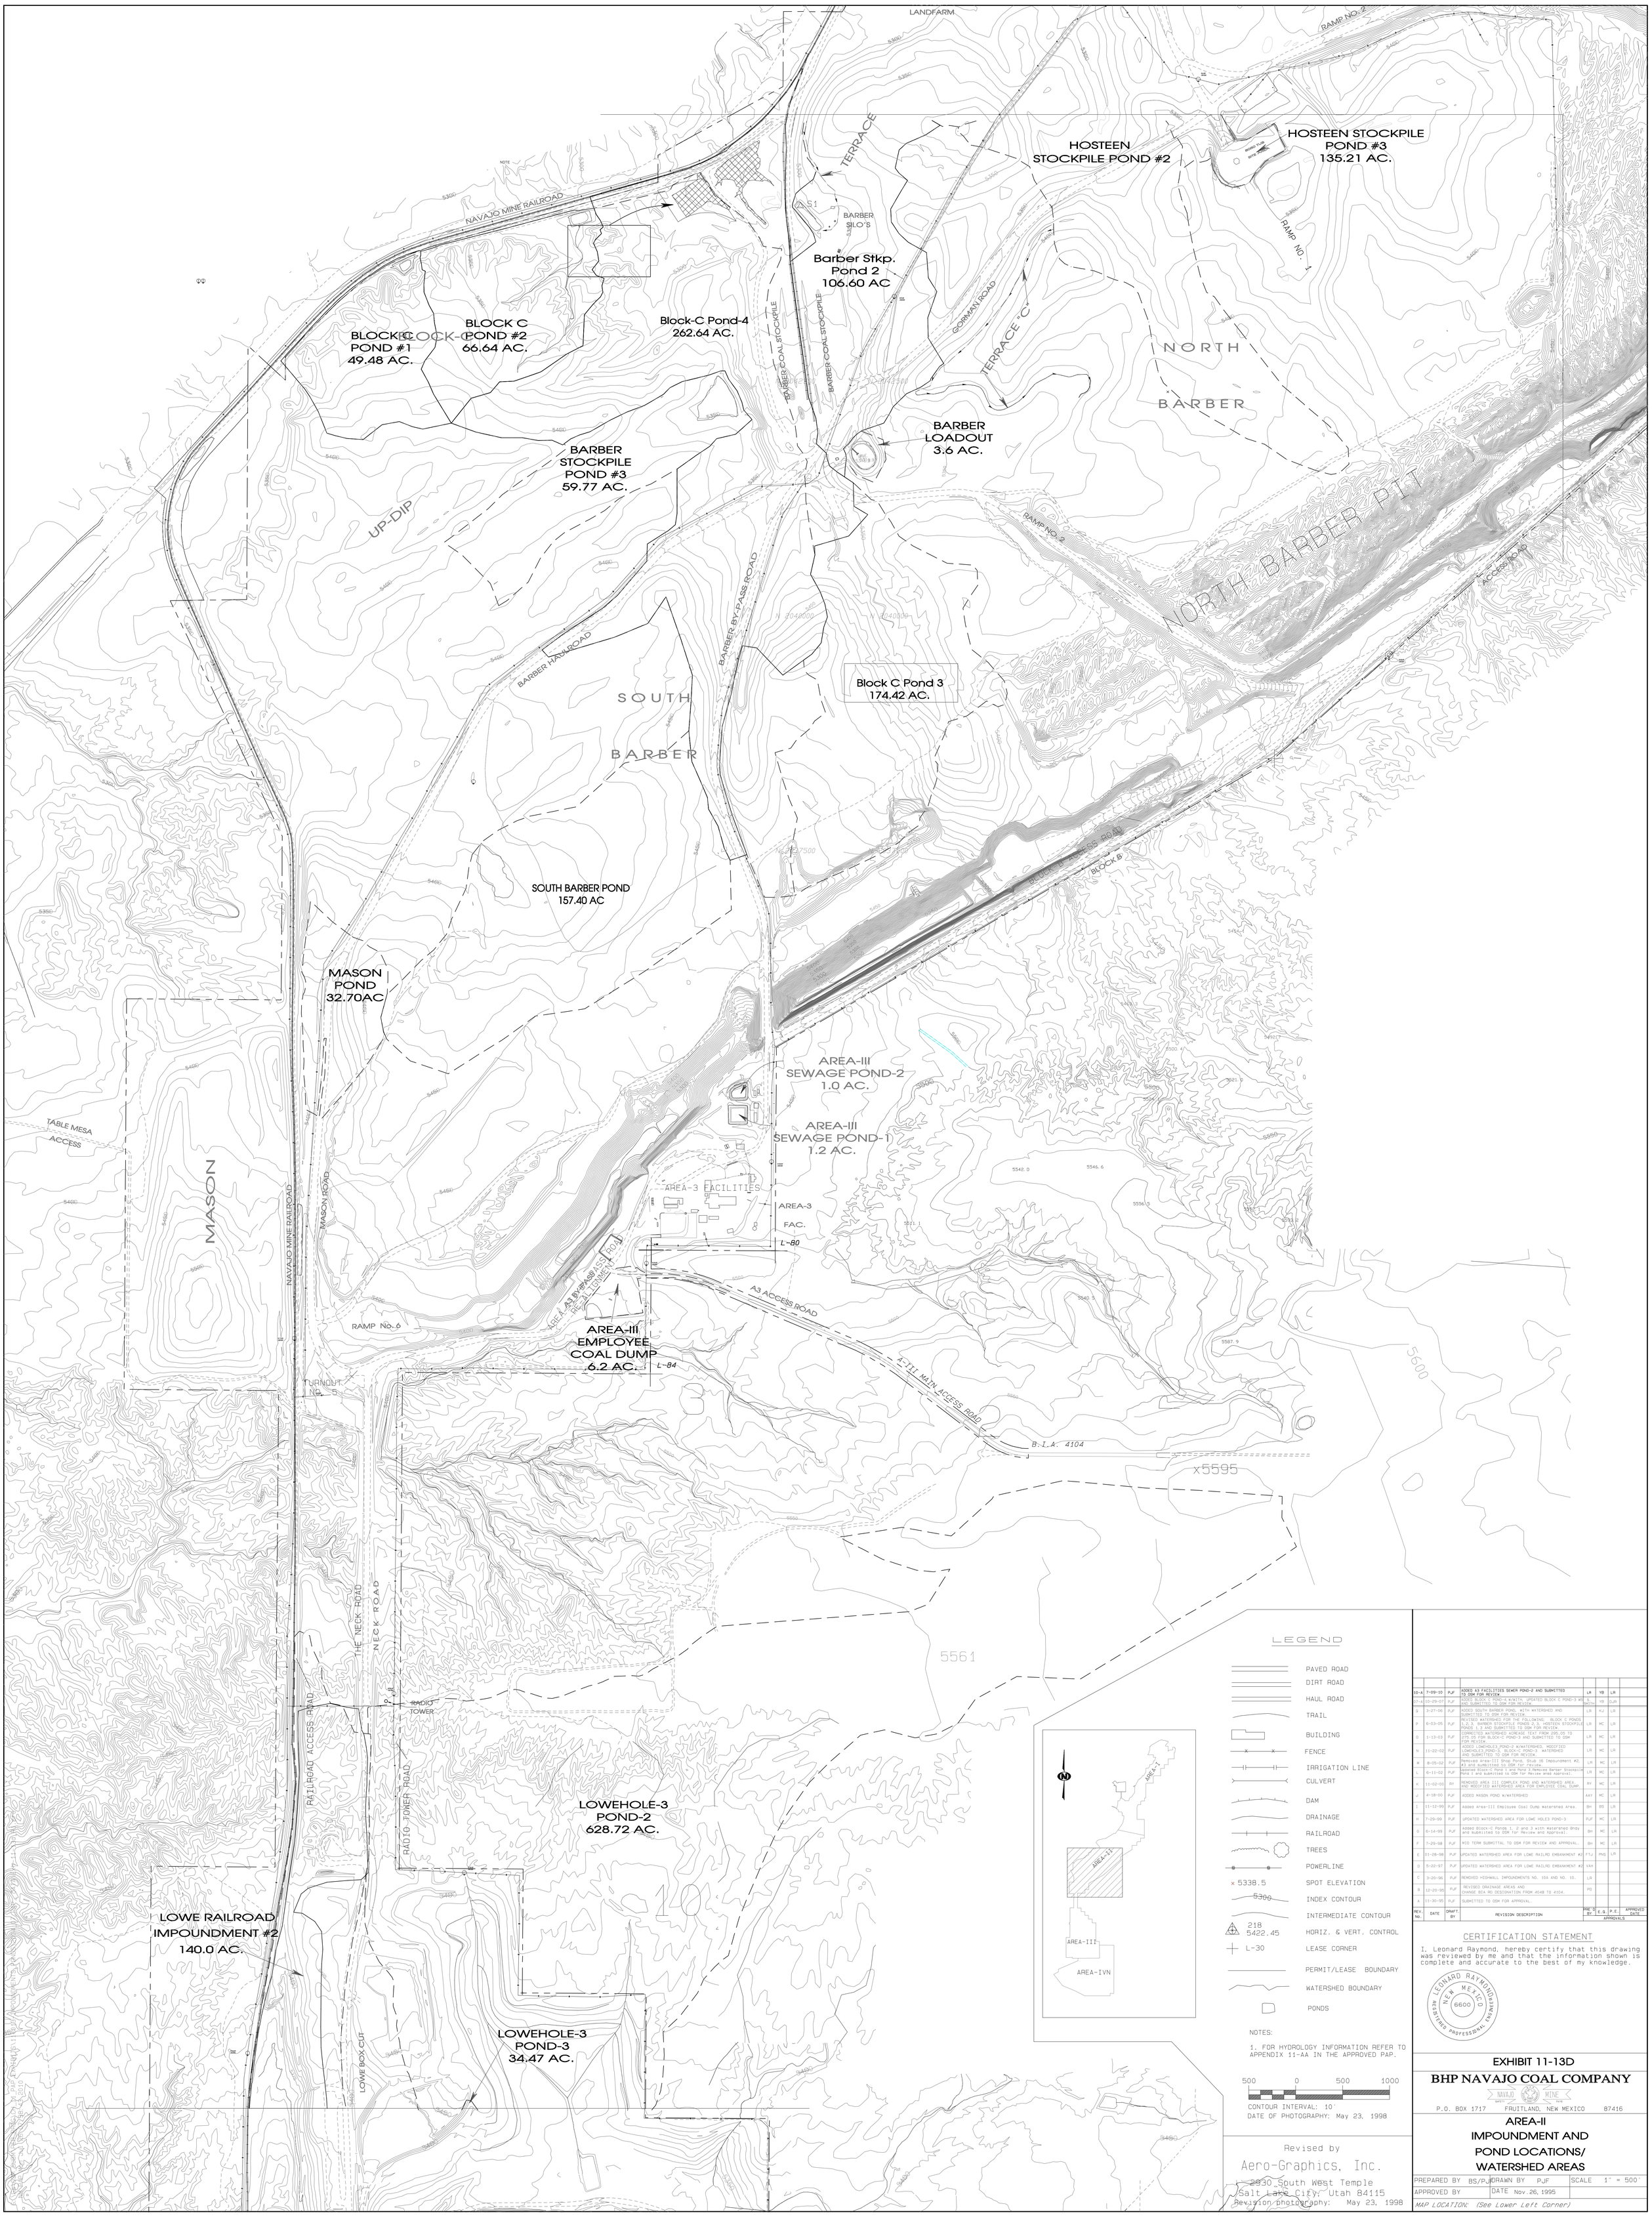

REV. No.	DATE	DRAFT. BY	REVISION DESCRIPTION	PRE'D BY	E.G.	P.E.	APPROVED DATE
10-A	7-09-10	PJF	ADDED A3 FACILITIES SEWER POND-2 AND SUBMITTED TO OSM FOR REVIEW.	LR	YB	LR	
D7-A	10-29-07	PJF	ADDED BLOCK C POND-4 W/WITH, UPDATED BLOCK C POND-3 WS AND SUBMITTED TO OSM FOR REVIEW.	BRETH	YB	DJR	
G	3-27-06	PJF	ADDED SOUTH BARBER POND, WITH WATERSHED AND SUBMITTED TO OSM FOR REVIEW	LR	KJ	LR	
P	6-03-05	PJF	REVISED WATERSHED FOR THE FOLLOWING: BLOCK C PONDS 1,2,3, BARBER STOCKPILE PONDS 2,3, HOSTEEN STOCKPILE PONDS 1,3 AND SUBMITTED TO OSM FOR REVIEW.	LR	MC	LR	
O	1-13-03	PJF	CORRECTED WATERSHED ACREAGE TEXT FROM 295.05 TO 275.05 FOR BLOCK-C POND-3 AND SUBMITTED TO OSM FOR REVIEW.	LR	MC	LR	
N	11-22-02	PJF	LOWEHOLE,LOWEHOLE3,POND-2 W/WATERSHED, MODIFIED LOWEHOLE3,POND-3, BLOCK-C POND-3 WATERSHED AND SUBMITTED TO OSM FOR REVIEW.	LR	MC	LR	
M	8-05-02	PJF	Removed Area-III Shop Pond, Stub 16 Impoundment #2, #3 and submitted to OSM for review.	LR	MC	LR	
L	6-11-02	PJF	Updated Block-C Pond 1 and Pond 3.Removed Barber Stockpile Pond 1 and submitted to OSM for Review and Approval.	LR	MC	LR	
K	11-02-00	RY	REMOVED AREA III COMPLEX POND AND WATERSHED AREA. AND MODIFIED WATERSHED AREA FOR EMPLOYEE COAL DUMP.	RY	MC	LR	
J	4-18-00	PJF	ADDED MASON POND W/WATERSHED	AAY	MC	LR	
I	11-12-99	PJF	Added Area-III Employee Coal Dump Watershed Area.	BH	BS	LR	
H	7-29-99	PJF	UPDATED WATERSHED AREA FOR LOWE HOLES POND-3	PJF	MC	LR	
G	6-14-99	PJF	Added Block-C Ponds 1, 2 and 3 with Watershed Bndy and submitted to OSM for Review and Approval.	BH	MC	LR	
F	7-29-98	PJF	MID TERM SUBMITTAL TO OSM FOR REVIEW AND APPROVAL.	BH	MC	LR	
E	01-28-98	PJF	UPDATED WATERSHED AREA FOR LOWE RAILRD EMBANKMENT #2	FTJ	PNS	LR	
D	5-22-97	PJF	UPDATED WATERSHED AREA FOR LOWE RAILRD EMBANKMENT #2	YAH			
C	3-20-96	PJF	REMOVED HIGHWALL IMPOUNDMENTS NO. 10A AND NO. 10.	LR			
B	12-20-95	PJF	REVISED DRAINAGE AREAS AND CHANGE BIA RD DESIGNATION FROM 4048 TO 4104.	PG			
A	11-30-95	PJF	SUBMITTED TO OSM FOR APPROVAL.				

APPROVALS