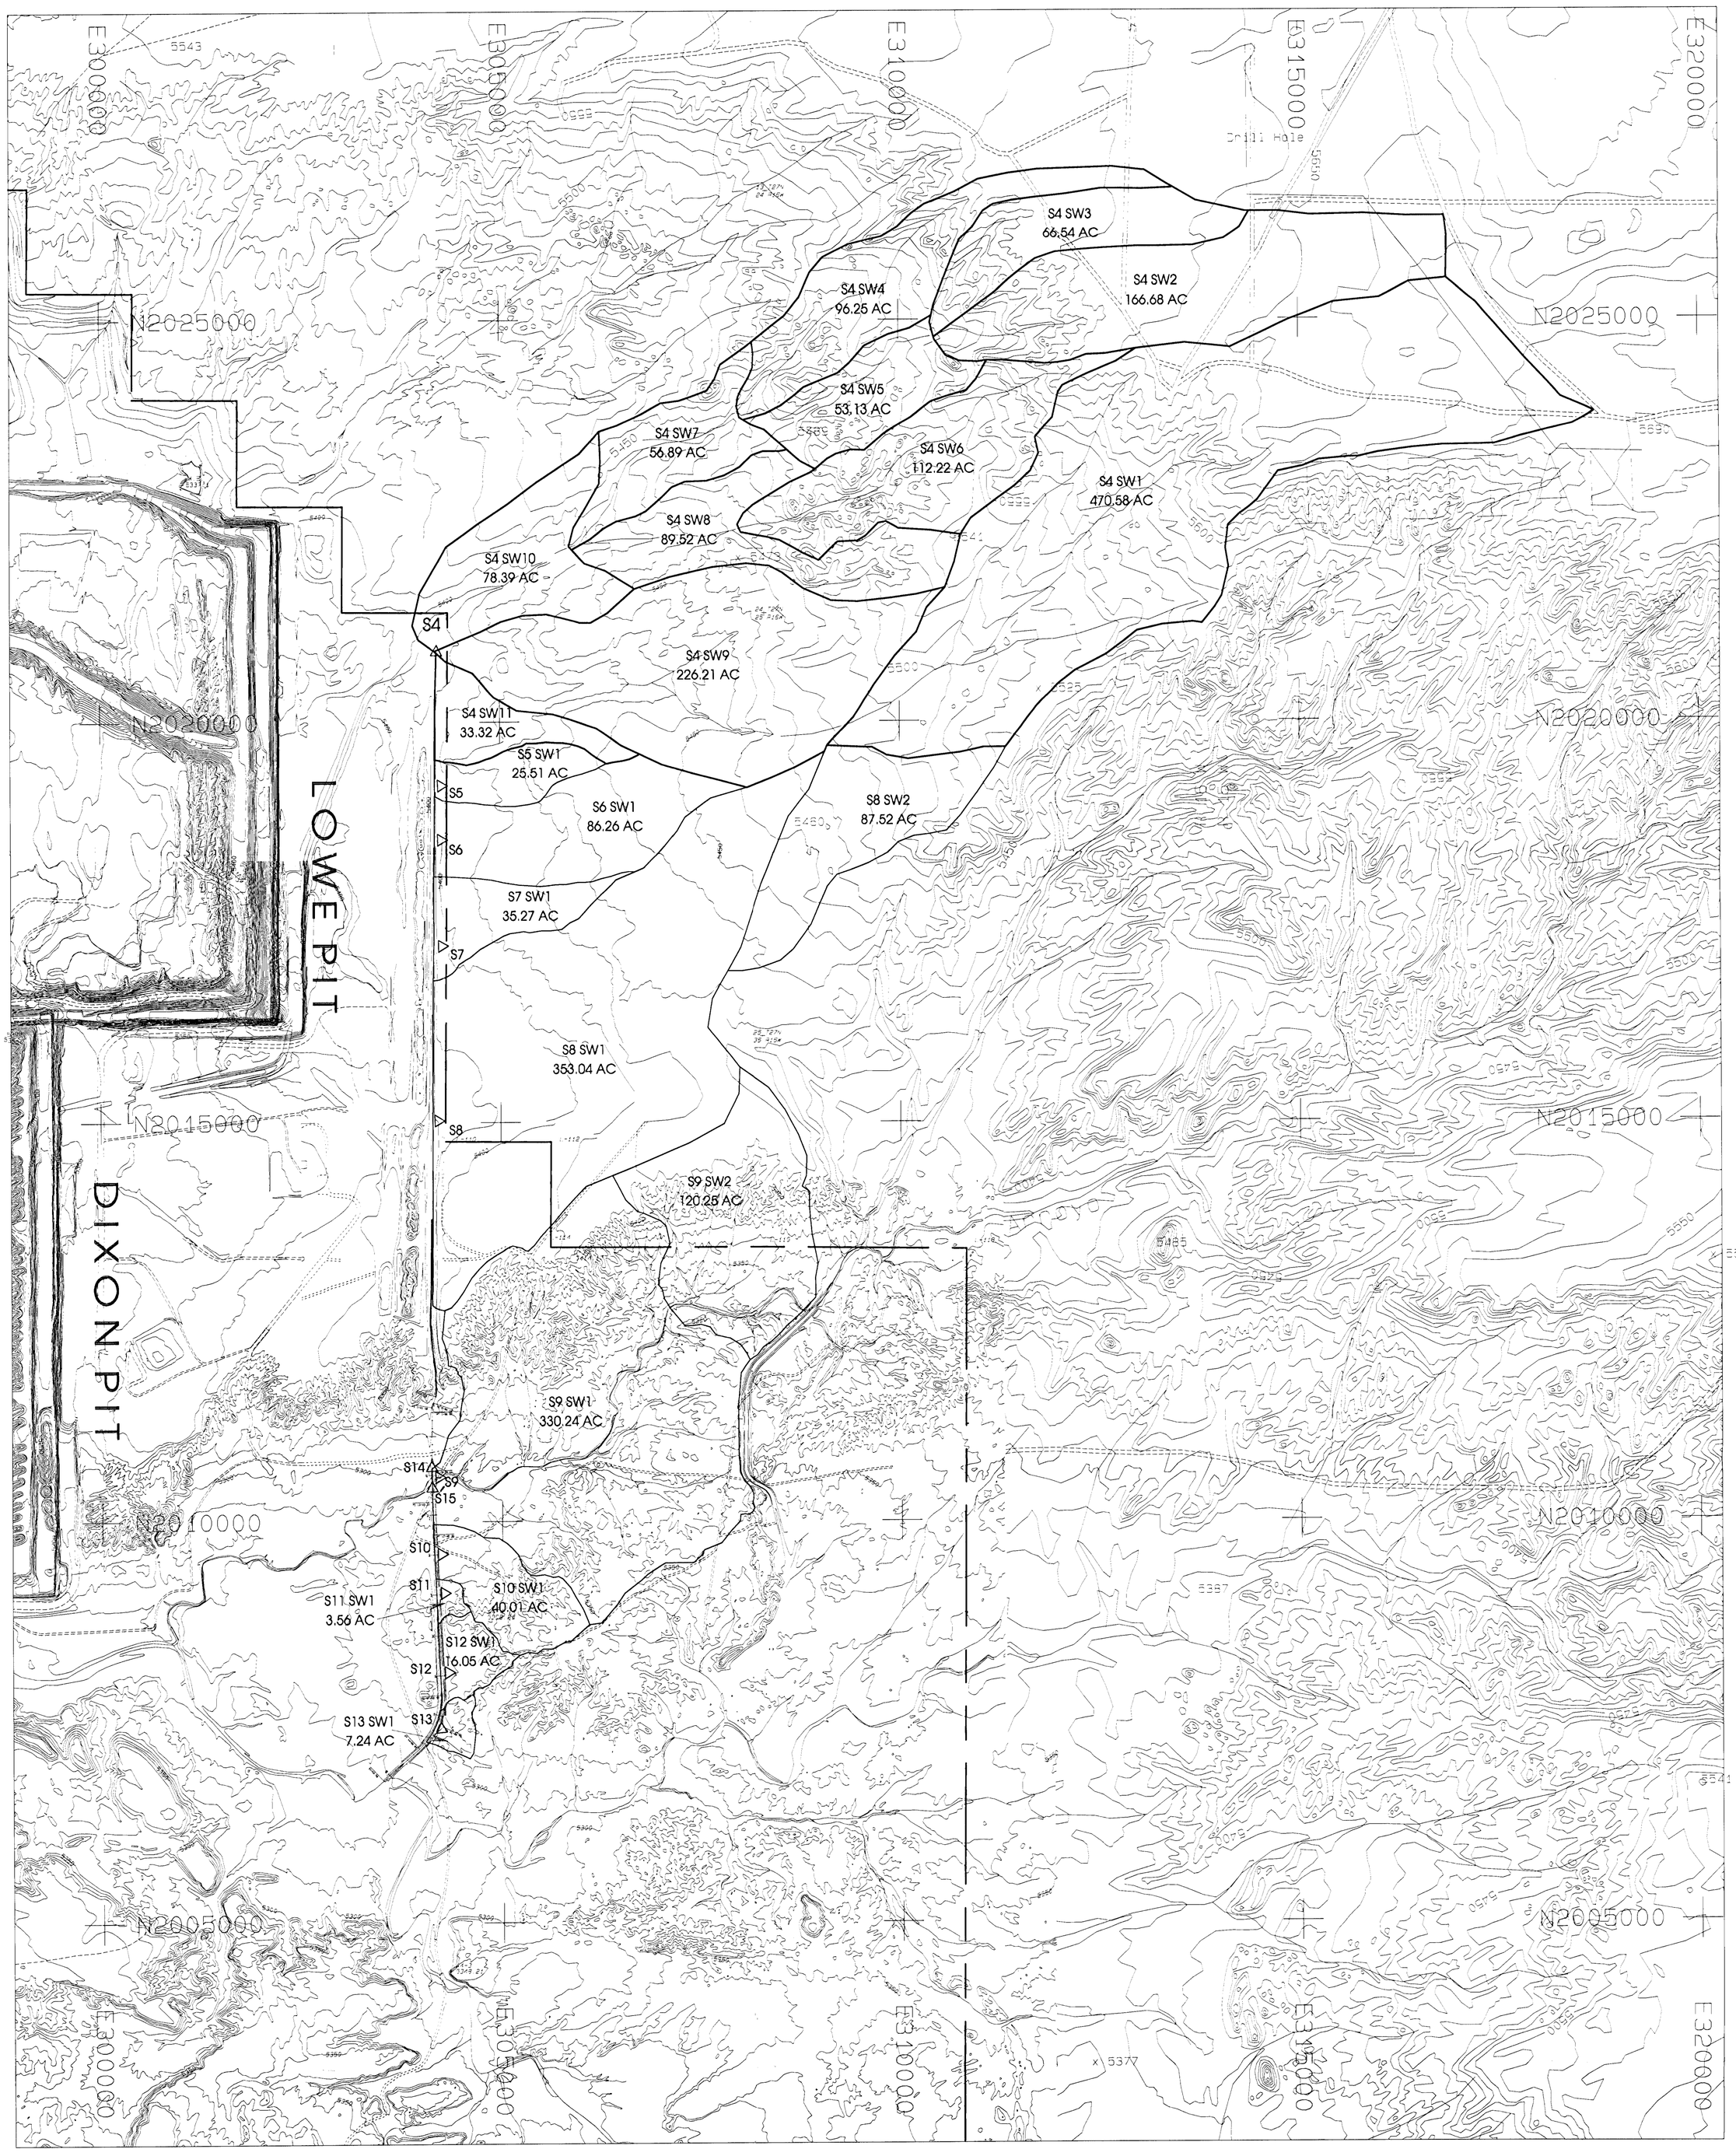

CERTIFICATION STATEMENT

I, Leonard Raymond, hereby certify that this drawing was reviewed by me and that the information shown is accurate and complete to the best of my knowledge.

LEONARD RAYMOND
NEW MEXICO
6600
REGISTERED PROFESSIONAL ENGINEER

6-4-01

BHP 6601
APPROVED

NOTE:
1. FOR HYDROLOGY AND DESIGN DATA REFER TO APPENDIX 11-RR.

SHEET OF	DRAWING	EXHIBIT 11-74A LOWE-DIXON DIVERSION CHANNEL EXTENSION	*SEDCAD WATERSHED SUBDIVISIONS*	ACCOUNT: PERMITTING-N185A DATE: FEB. 15, 2001 DESIGNED BY: LRaymond DRAWN BY: PJFOSTER CHECKED BY: LRaymond APPROVED BY: LRaymond	**BHP NAVAJO COAL CO.** NAVAJO MINE PO BOX 1717, FRUITLAND, NEW MEXICO, 87416

PROJECT MANAGER: CORY NELSON
ENGR. of RECORD: LEONARD RAYMOND
REG. NO: 6600
SAVYR of RECORD:
REG. NO:

REV NO.	DESCRIPTION	REV BY	DATE
1	SUBMITTED TO OSM FOR REVIEW AND APPROVAL (DRAFT)	PJF	2-16-01
2	SUBMITTED TO OSM FOR REVIEW AND APPROVAL	PJF	5-01-01
3			
4			
5			

Path: D:\LB_DIV_EXT\SUBMITTAL-OSM\EXH_11-74A.dwg
PJFoster \\ Sun Jun 03 09:51:18 2001