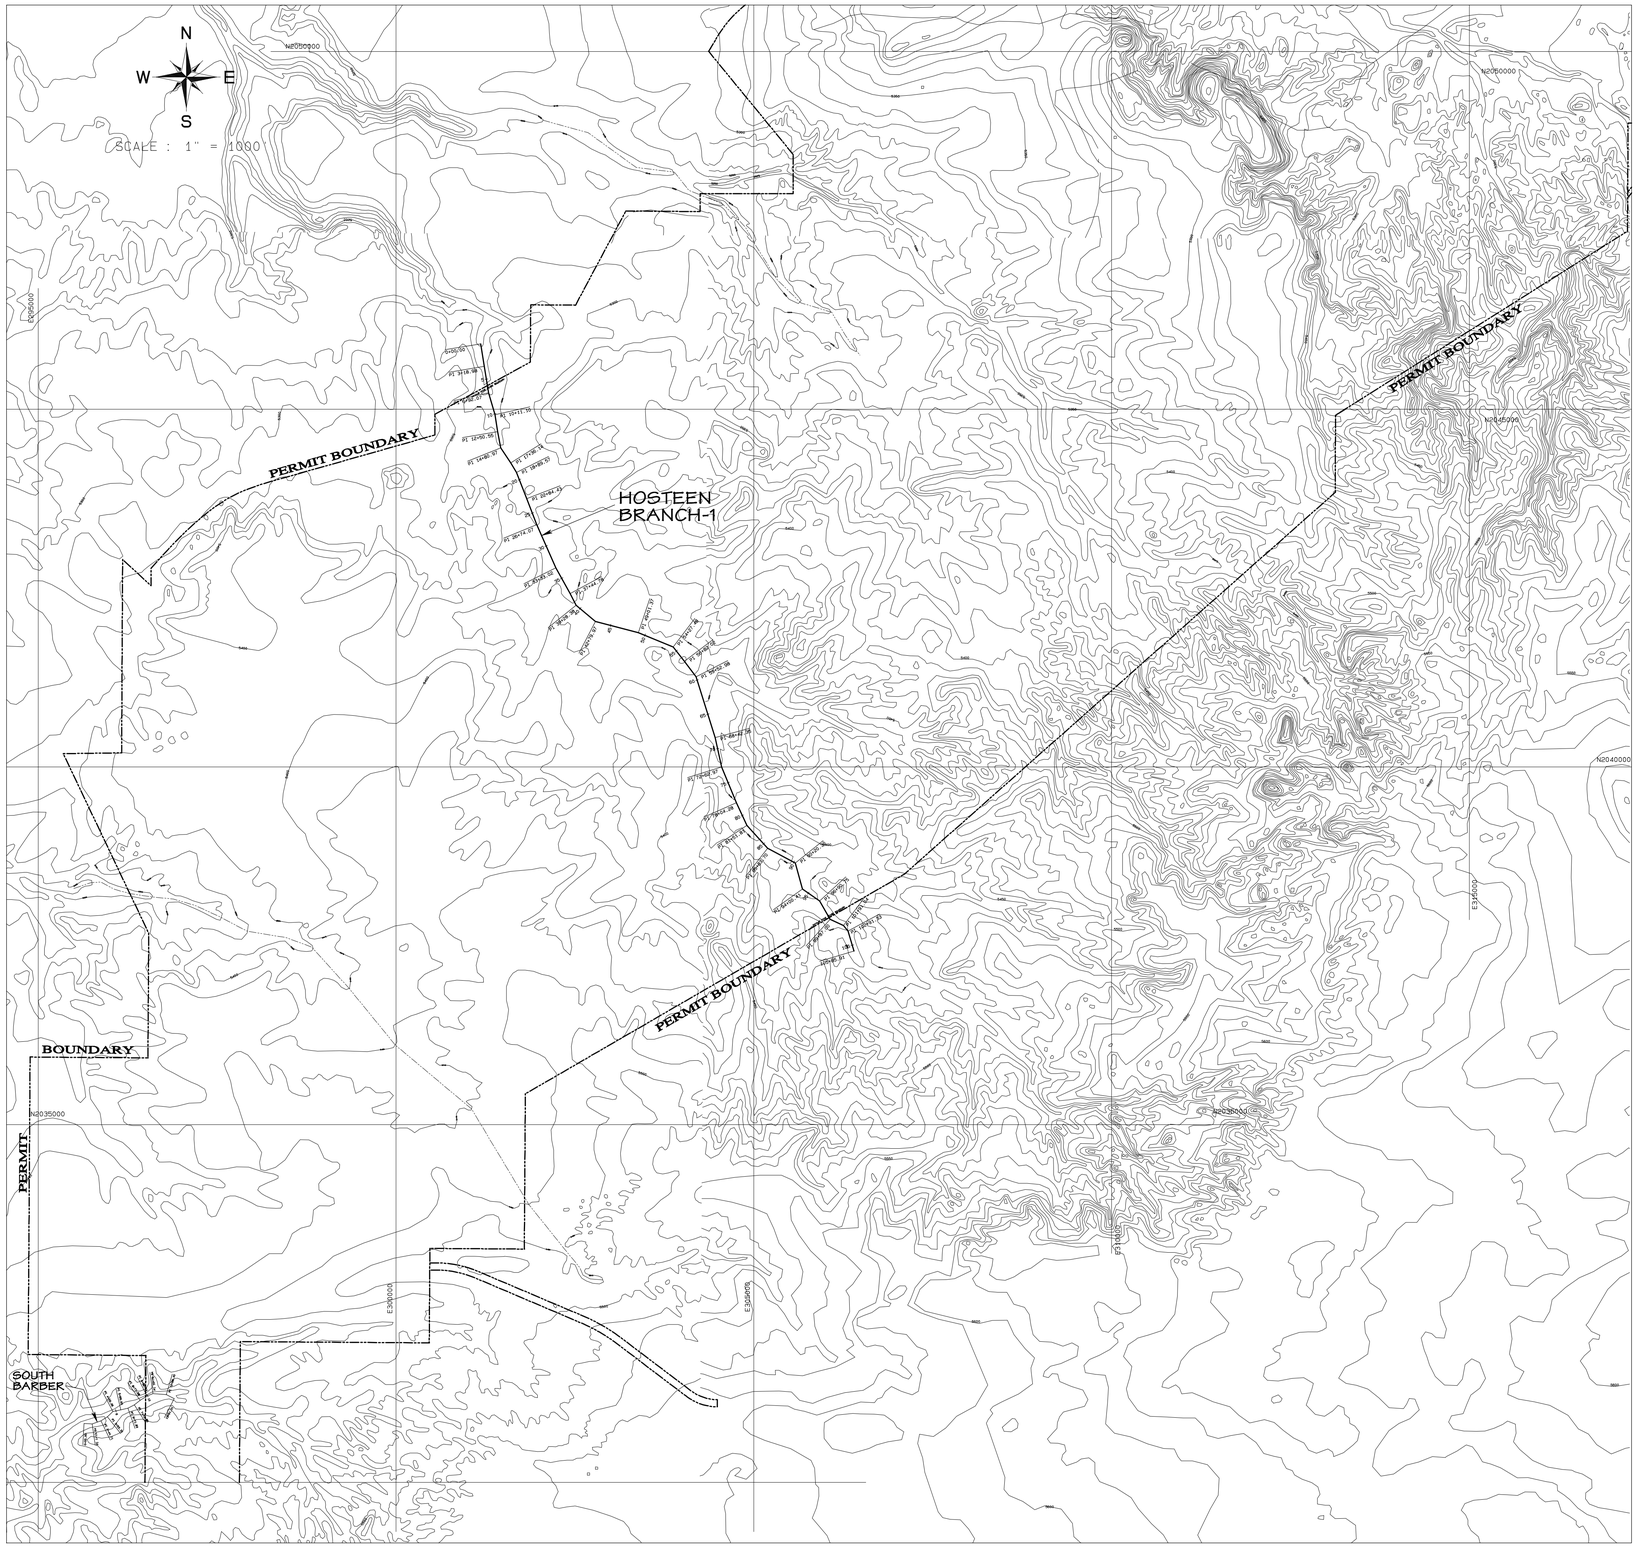

CERTIFICATION STATEMENT

I, Leonard Raymond, hereby certify that this drawing was reviewed by me and that the information shown is accurate and complete to the best of my knowledge.

LEONARD RAYMOND
NEW MEXICO
5600
REGISTERED PROFESSIONAL ENGINEER

REVISION	DATE
1 Submitted to OSM for Approval	Oct. 21, 99
2 Updated for FSC revision and	Oct. 13, 04
3 Submitted to OSM for Review.	
4	
5	

PROJECT MANAGER: Gene J. Peaslin
ENGR. of RECORD: Leonard Raymond
REG. NO. 6005
SRVYR of RECORD:
REG. NO.

BHP-NAVAJO COAL CO.
NAVAJO MINE

PO BOX 1717, FRUITLAND, NEW MEXICO, 87416

ACCOUNT: PERMITTING-NIBR4
DATE: SEPTEMBER 01, 1999
DESIGNED BY: AAYOUNG/LRAYMOND
DRAWN BY: PJFORSTER
CHECKED BY: DONALD RAYMOND
APPROVED BY: LEONARD RAYMOND

LOCATION MAP

EXHIBIT 11-76F
AREA-II PRE-MINING CHANNEL ALIGNMENT

DRAWING

SHEET
OF 0

Project Data... Path: G:\da\Permit F\Ch 11\Exh 11-076_A2 Reclaim Chan\A2 FSC-2004\EXH 11-76F_B_M_A.dfn Plot time: Thu Mar 24 13:59:31 2011