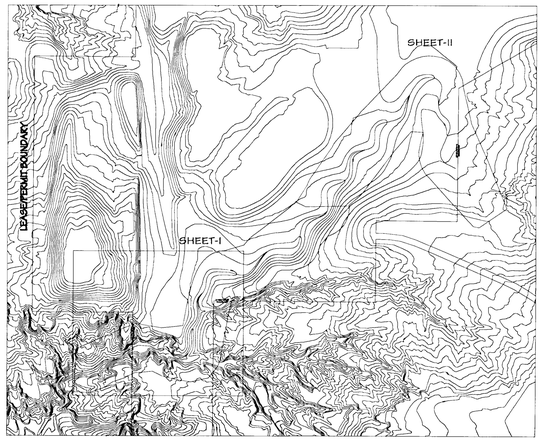

LOCATION VIEW

PLAN VIEW
Horz. Scale: 1" = 200'

CERTIFICATION STATEMENT

I, Leonard Raymond, hereby certify that this drawing was reviewed by me and that the information shown is accurate and complete to the best of my knowledge.

LEONARD RAYMOND NEW MEXICO 6600 REGISTERED PROFESSIONAL ENGINEER

10-19-04

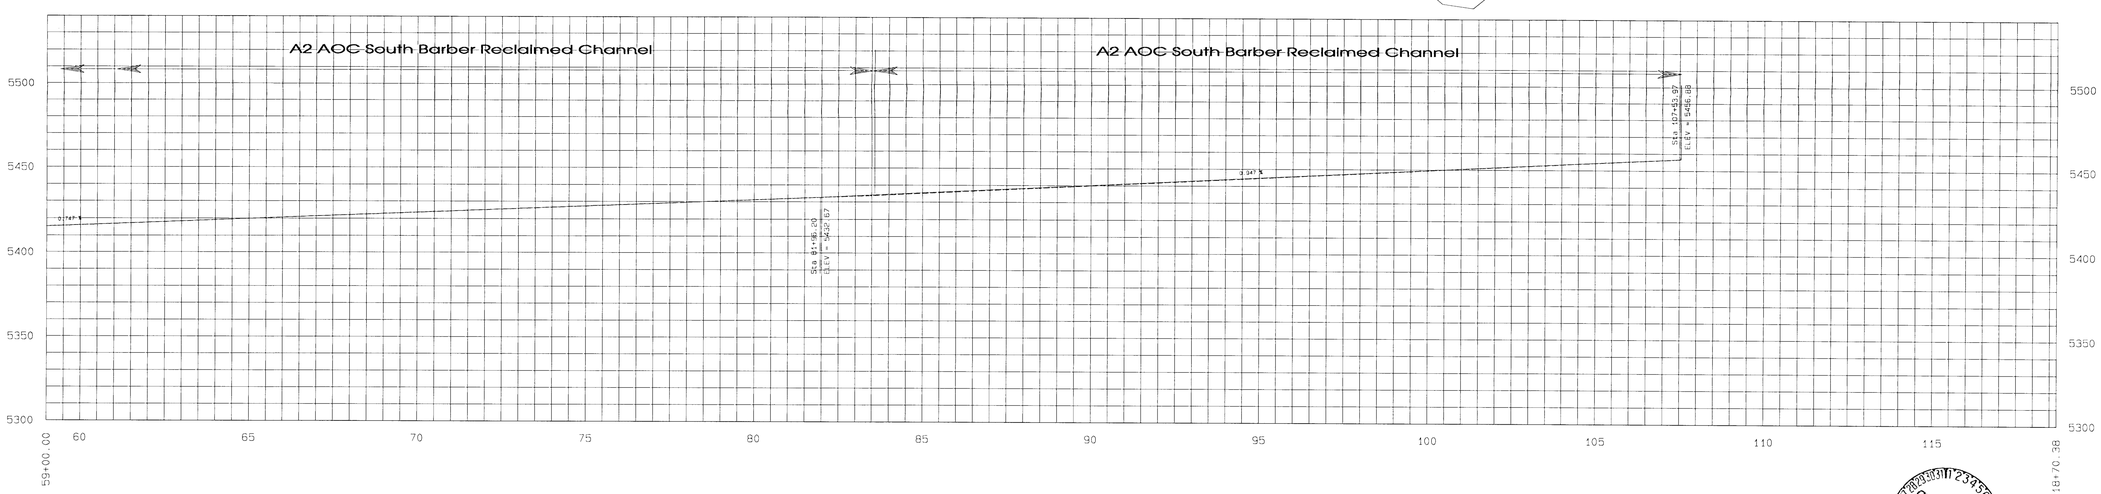

PROFILE VIEW
Vert. Scale: 1" = 50'

APPROVED

BHP-NAVAJO COAL CO.
NAVAJO MINE
PO BOX 1717, FRUITLAND, NEW MEXICO, 87416

REVISION | DATE
1 SHEET 1 & 2 TO 1 FOR APPROVAL | OCT 21, '04
2 SHEET 1 & 2 TO PERMIT REVIEW | OCT 15, '04
3 SHEET 1 & 2 TO DSM FOR Review
4

PROJECT MANAGER: (print or type)
ENGR. of RECORD: LEONARD RAYMOND
REG. NO. 6600
SRVYR of RECORD:
REG. NO.

ACCOUNT: DRAFTING-NAVA
DATE: SEPTEMBER 21, 1998
DESIGNED BY: AYYONG/LRAYMOND
DRAWN BY: PJFOSTER
CHECKED BY: LEONARD RAYMOND
APPROVED BY: LEONARD RAYMOND

PLAN & PROFILE

EXHIBIT 11-76C
SHEET 2 OF 2
AREA-II RECLAIMED CHANNEL
SOUTH BARBER CHANNEL

DRAWING
SHEET 0 OF 0

J:\Dwg_Navajo\Pr_grp\Ch11\DRAWINGS\PERMIT\CRP\5511-076-A2 RECLAIMED CHANNEL\A2-FOC-000A.DWG 11-76C.dwg
PJFoster\Thu, Oct 14 06:06:50 2004