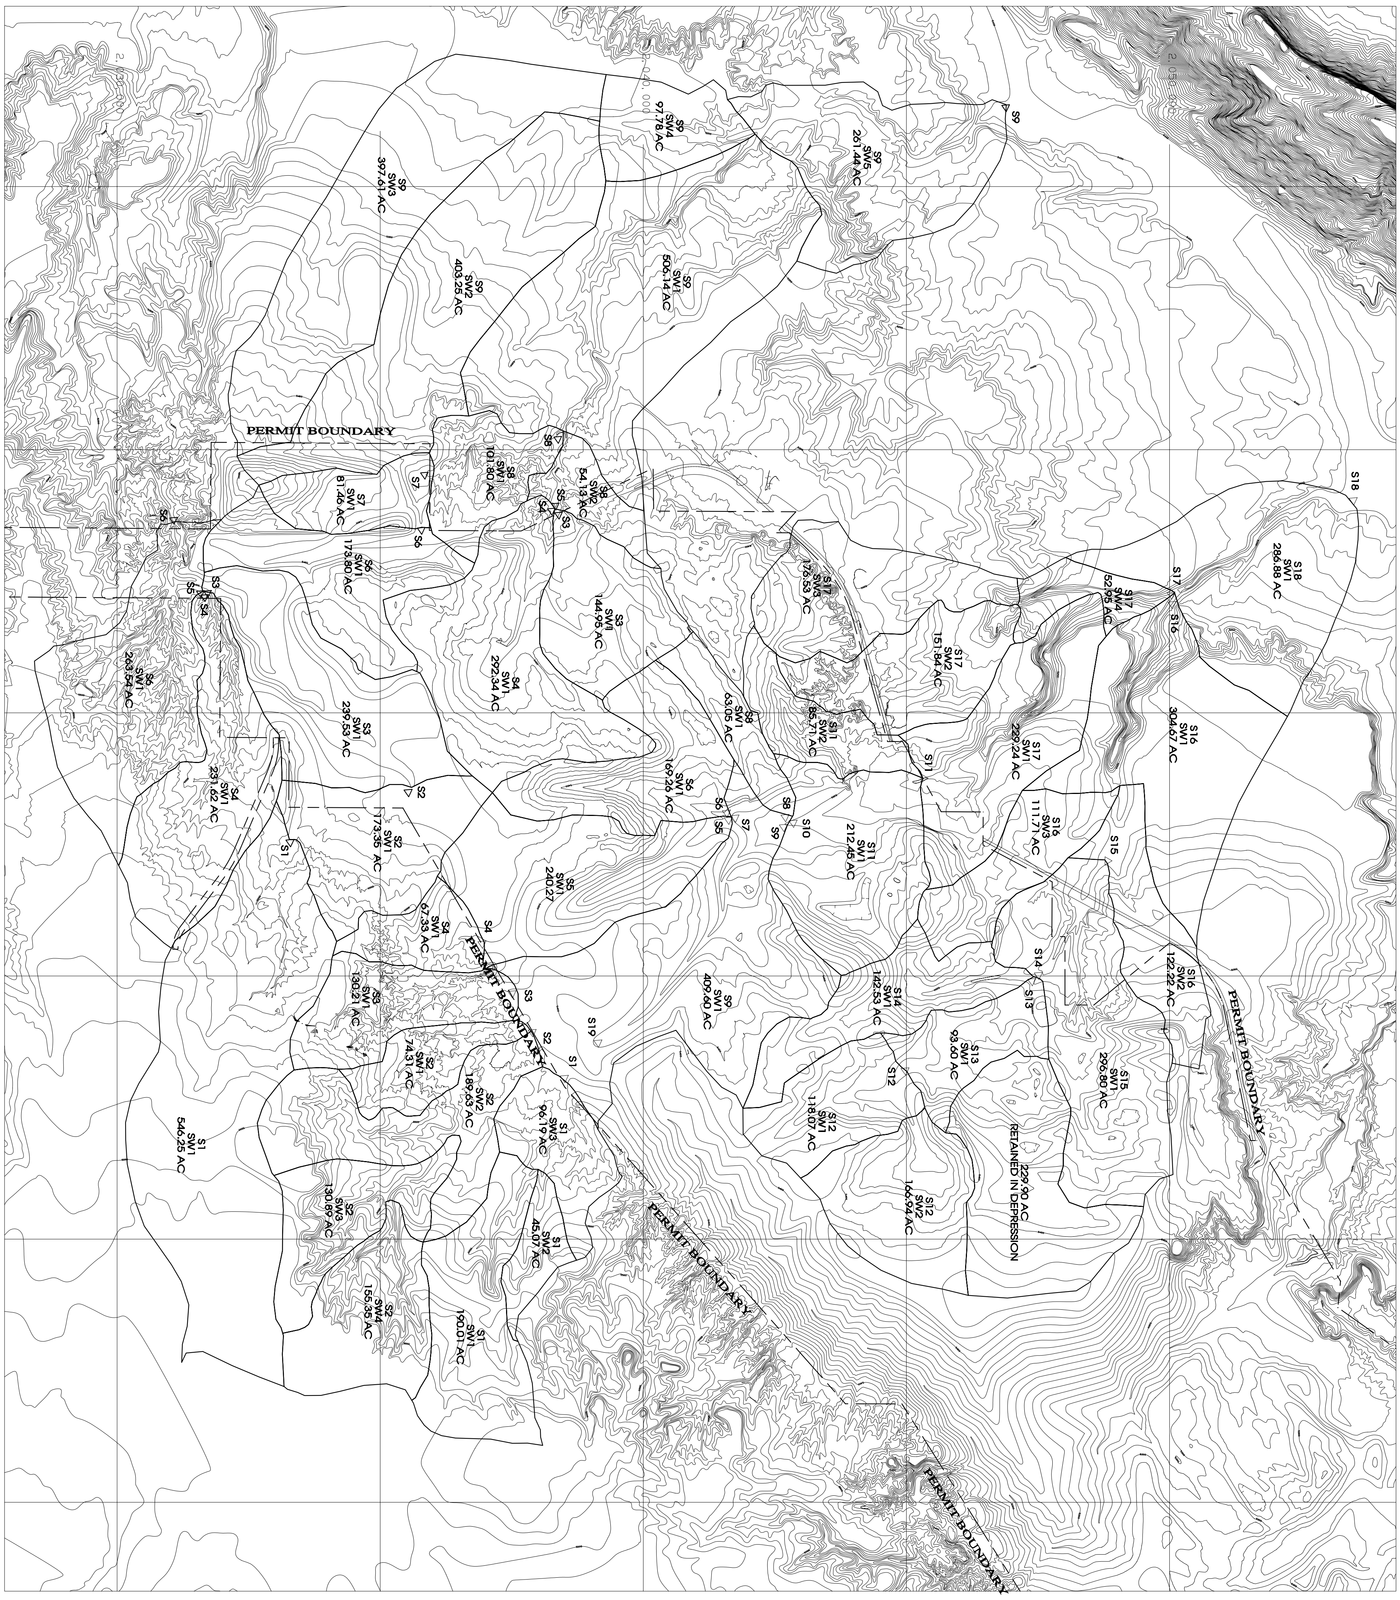

LEGEND

△ S1	STRUCTURE LOCATION AND DESIGNATION
SW1	SUBWATERSHED DESIGNATION
———	CHANNEL
— — —	LEASE BOUNDARY

SCALE: 1"=1500'

CERTIFICATION STATEMENT

I, Leonard Raymond, hereby certify that this drawing was reviewed by me and that the information shown is accurate and complete to the best of my knowledge.

LEONARD RAYMOND NEW MEXICO 6600 REGISTERED PROFESSIONAL ENGINEER

SHEET 1 OF 1

DRAWING

EXHIBIT 11-75A
HOSTEEN, BARBER AND SOUTH BARBER POST-MINING SEDCAD DRAINAGE SUBDIVISION

LOCATION MAP

ACCOUNT: PERMITTING-N185A
DATE: SEPTEMBER 24, 1999
DESIGNED BY: AAYOUNG/LRAYMOND
DRAWN BY: PJFOSTER
CHECKED BY: LEONARD RAYMOND
APPROVED BY: LEONARD RAYMOND

BHP-NAVAJO COAL CO.
NAVAJO MINE
PO BOX 1717, FRUITLAND, NEW MEXICO, 87416

PROJECT MANAGER: CORY NELSON
ENGR. of RECORD: LEONARD RAYMOND
REG. NO: 6600
SRVYR of RECORD:
REG. NO:

REVISION	DATE
1 Submitted to OSM for Approval	Oct. 21, 99
2 Updated for FSC revision and submitted to OSM for Review.	Oct. 13, 04
3 Updated for FSC revision and submitted to OSM for Review.	June 8, 2005

G:\Departments\Gs\OSM_SUBM\PER_PROG\CH_11_PAP EXHIBIT\11-075-BARBER_HOSTEEN_CHINDE-POST SEDCAD\A2 FSC-2005\R5-EXH 11-75_75A.pro
PJFOSTER\ Tue Sep 06 13:34:51 2005