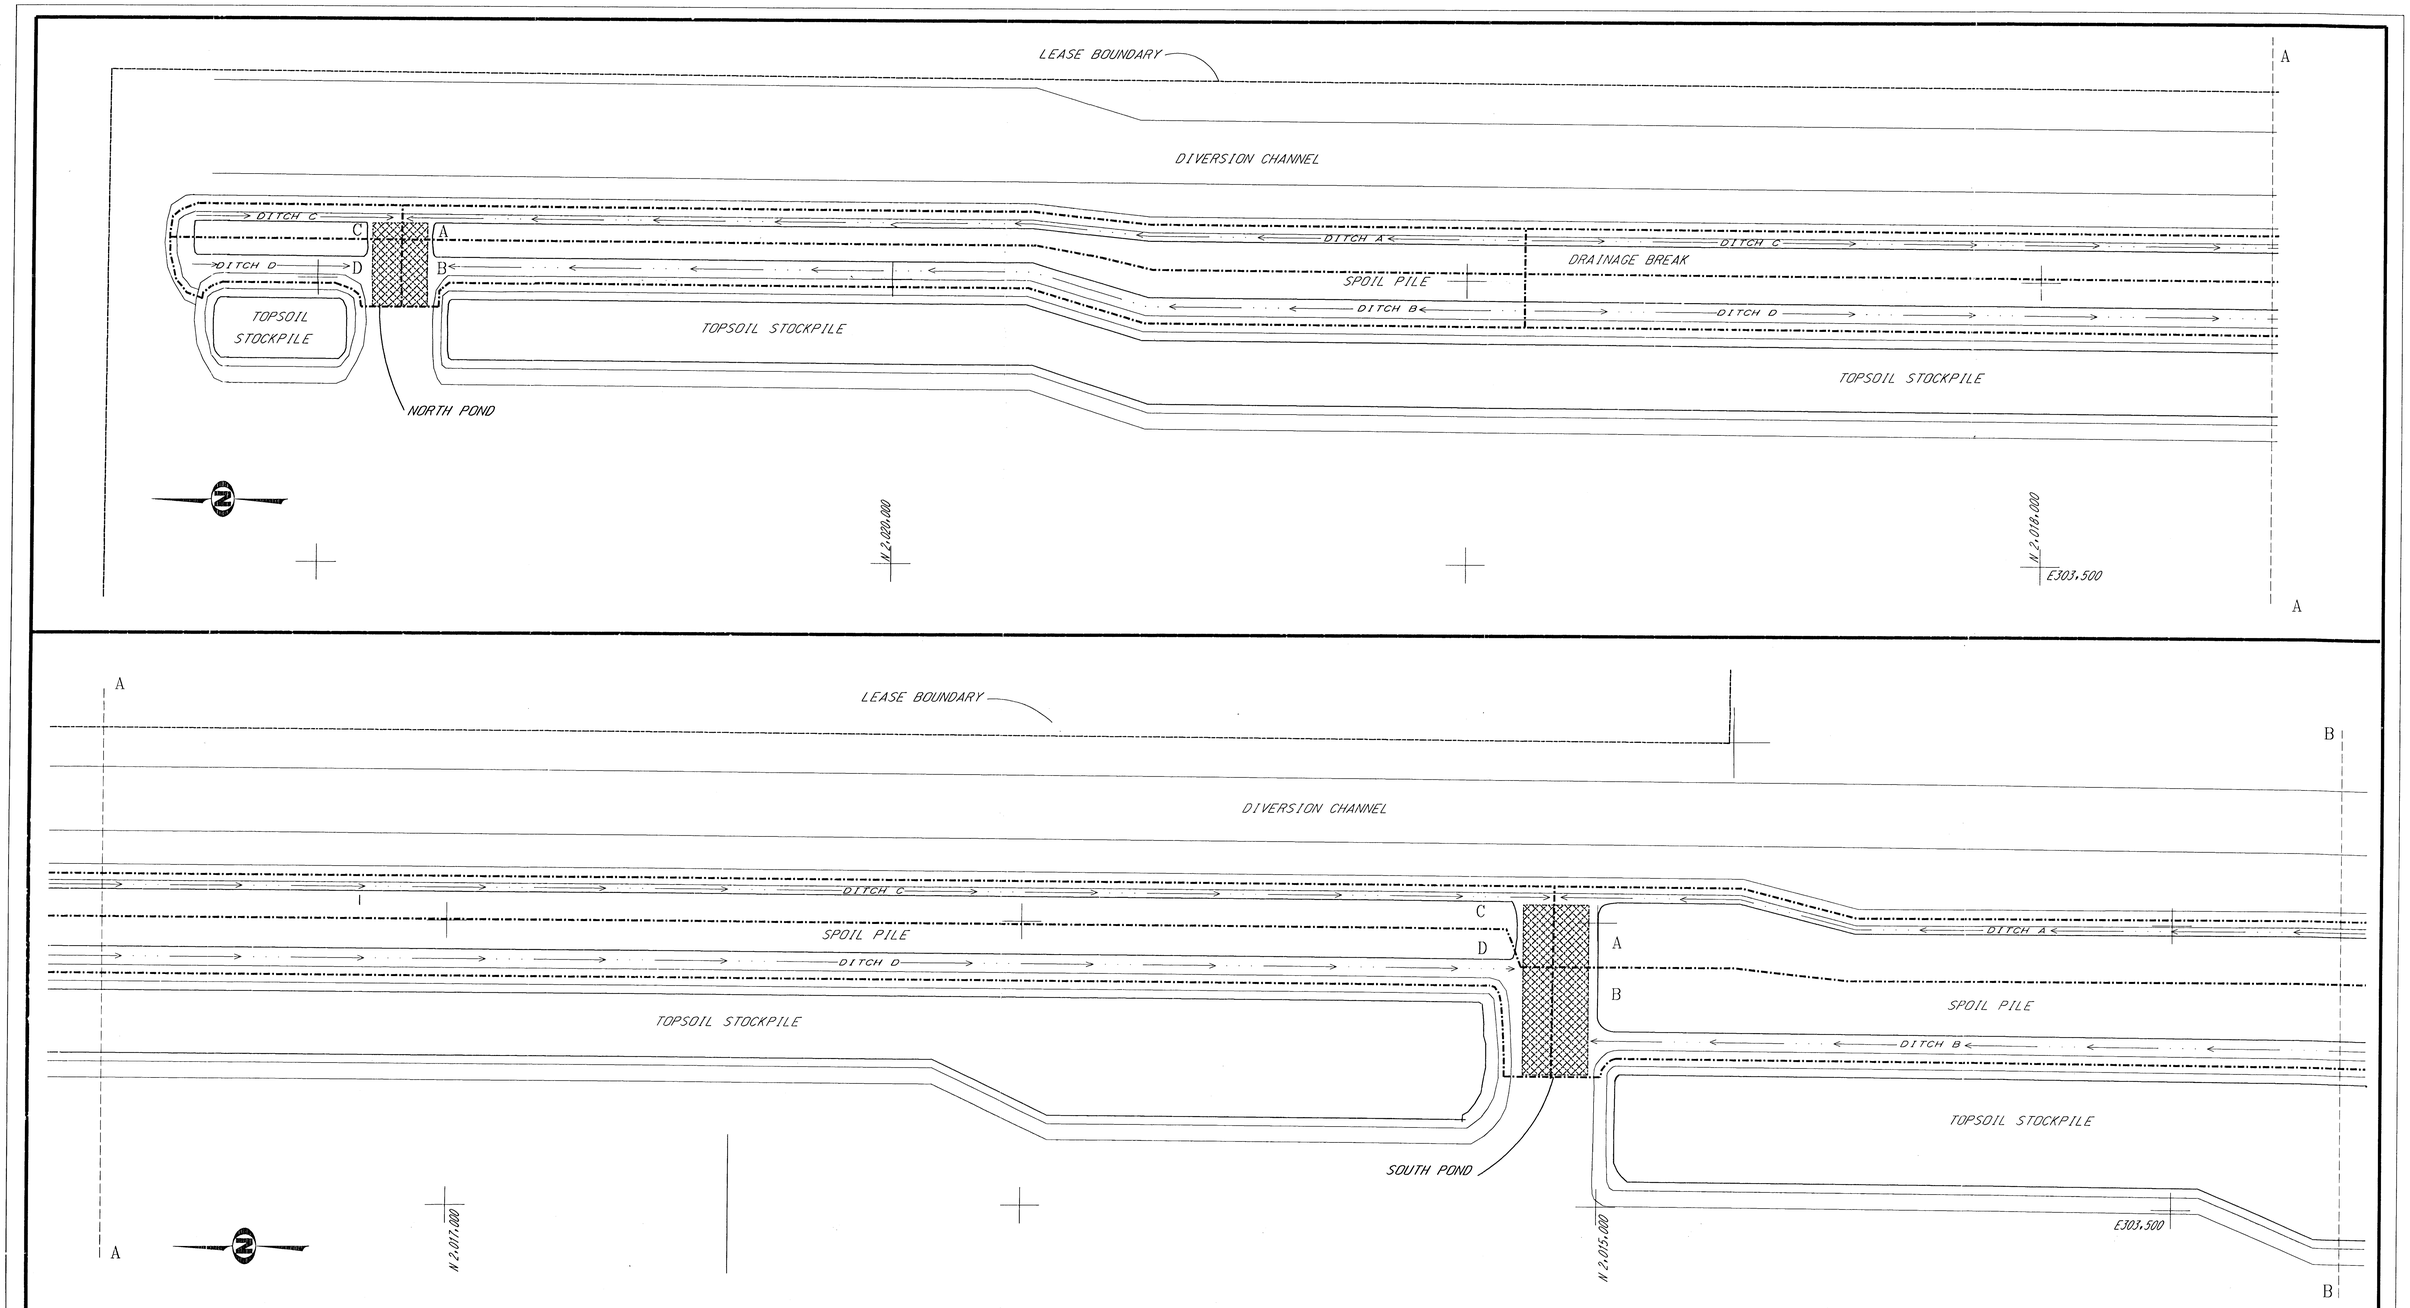

LEGEND

- BERM OUTLINE
- TOPSOIL OUTINE
- SPOIL OUTLINE
- DIVERSION CHANNEL
- SUB-WATERSHED BOUNDARIES

REV. No.	DATE	DRAFT. BY	REVISION DESCRIPTION	ENG.	E.O.	CHIEF ENG.
				APPROVALS		

EXHIBIT 11-73

BHP MINERALS INTERNATIONAL INC.

NAVAJO MINE

P.O. BOX 155 FRUITLAND, NEW MEXICO 87416

LOWE-DIXON DIVERSION SPOIL PILE SEDIMENT CONTROL

PREPARED BY JPD	DRAWN BY PJF	SCALE 1" = 100'
APPROVED BY	DATE AUG. 3, 1994	DWG. LOC. MF D-3
DRAWING NO	REF. DWG. EXH. 11-68, 11-69 & 11-70	

c:\foster\area3\a3_div.dgn Aug 4, 1994 14:03:00